






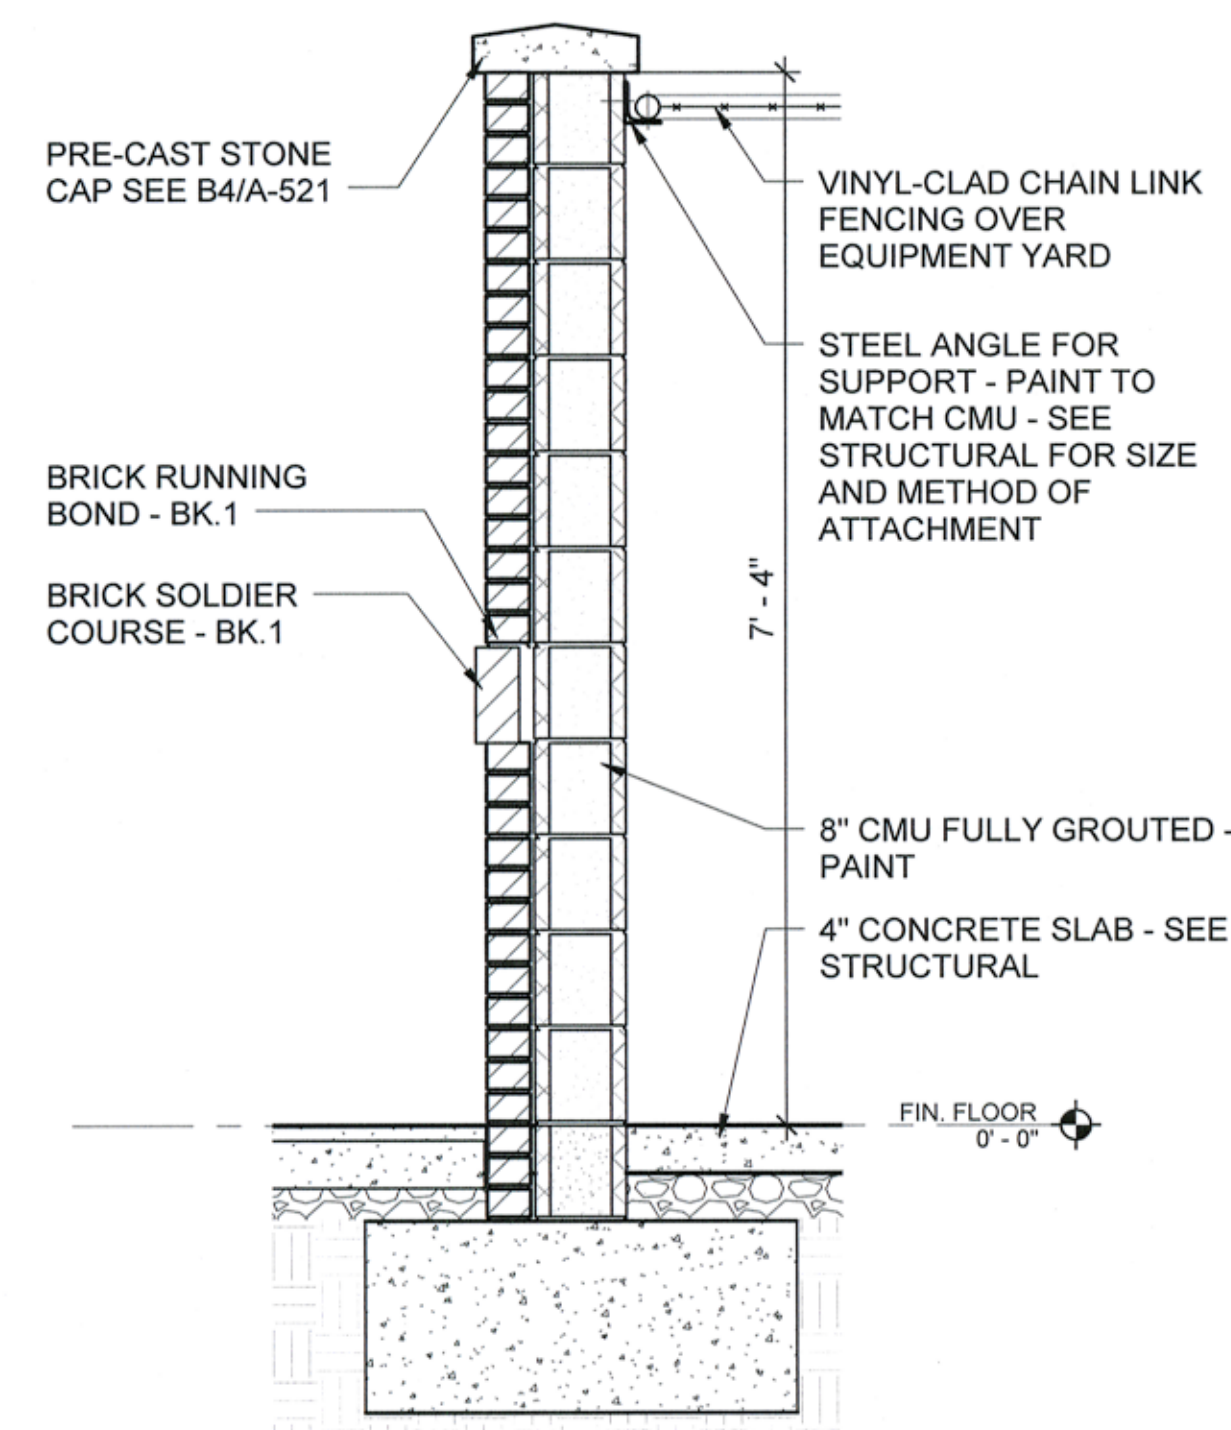


C1 EQUIPMENT YARD WALL SECTION - ABI #8
SCALE: 3/4" = 1'-0"

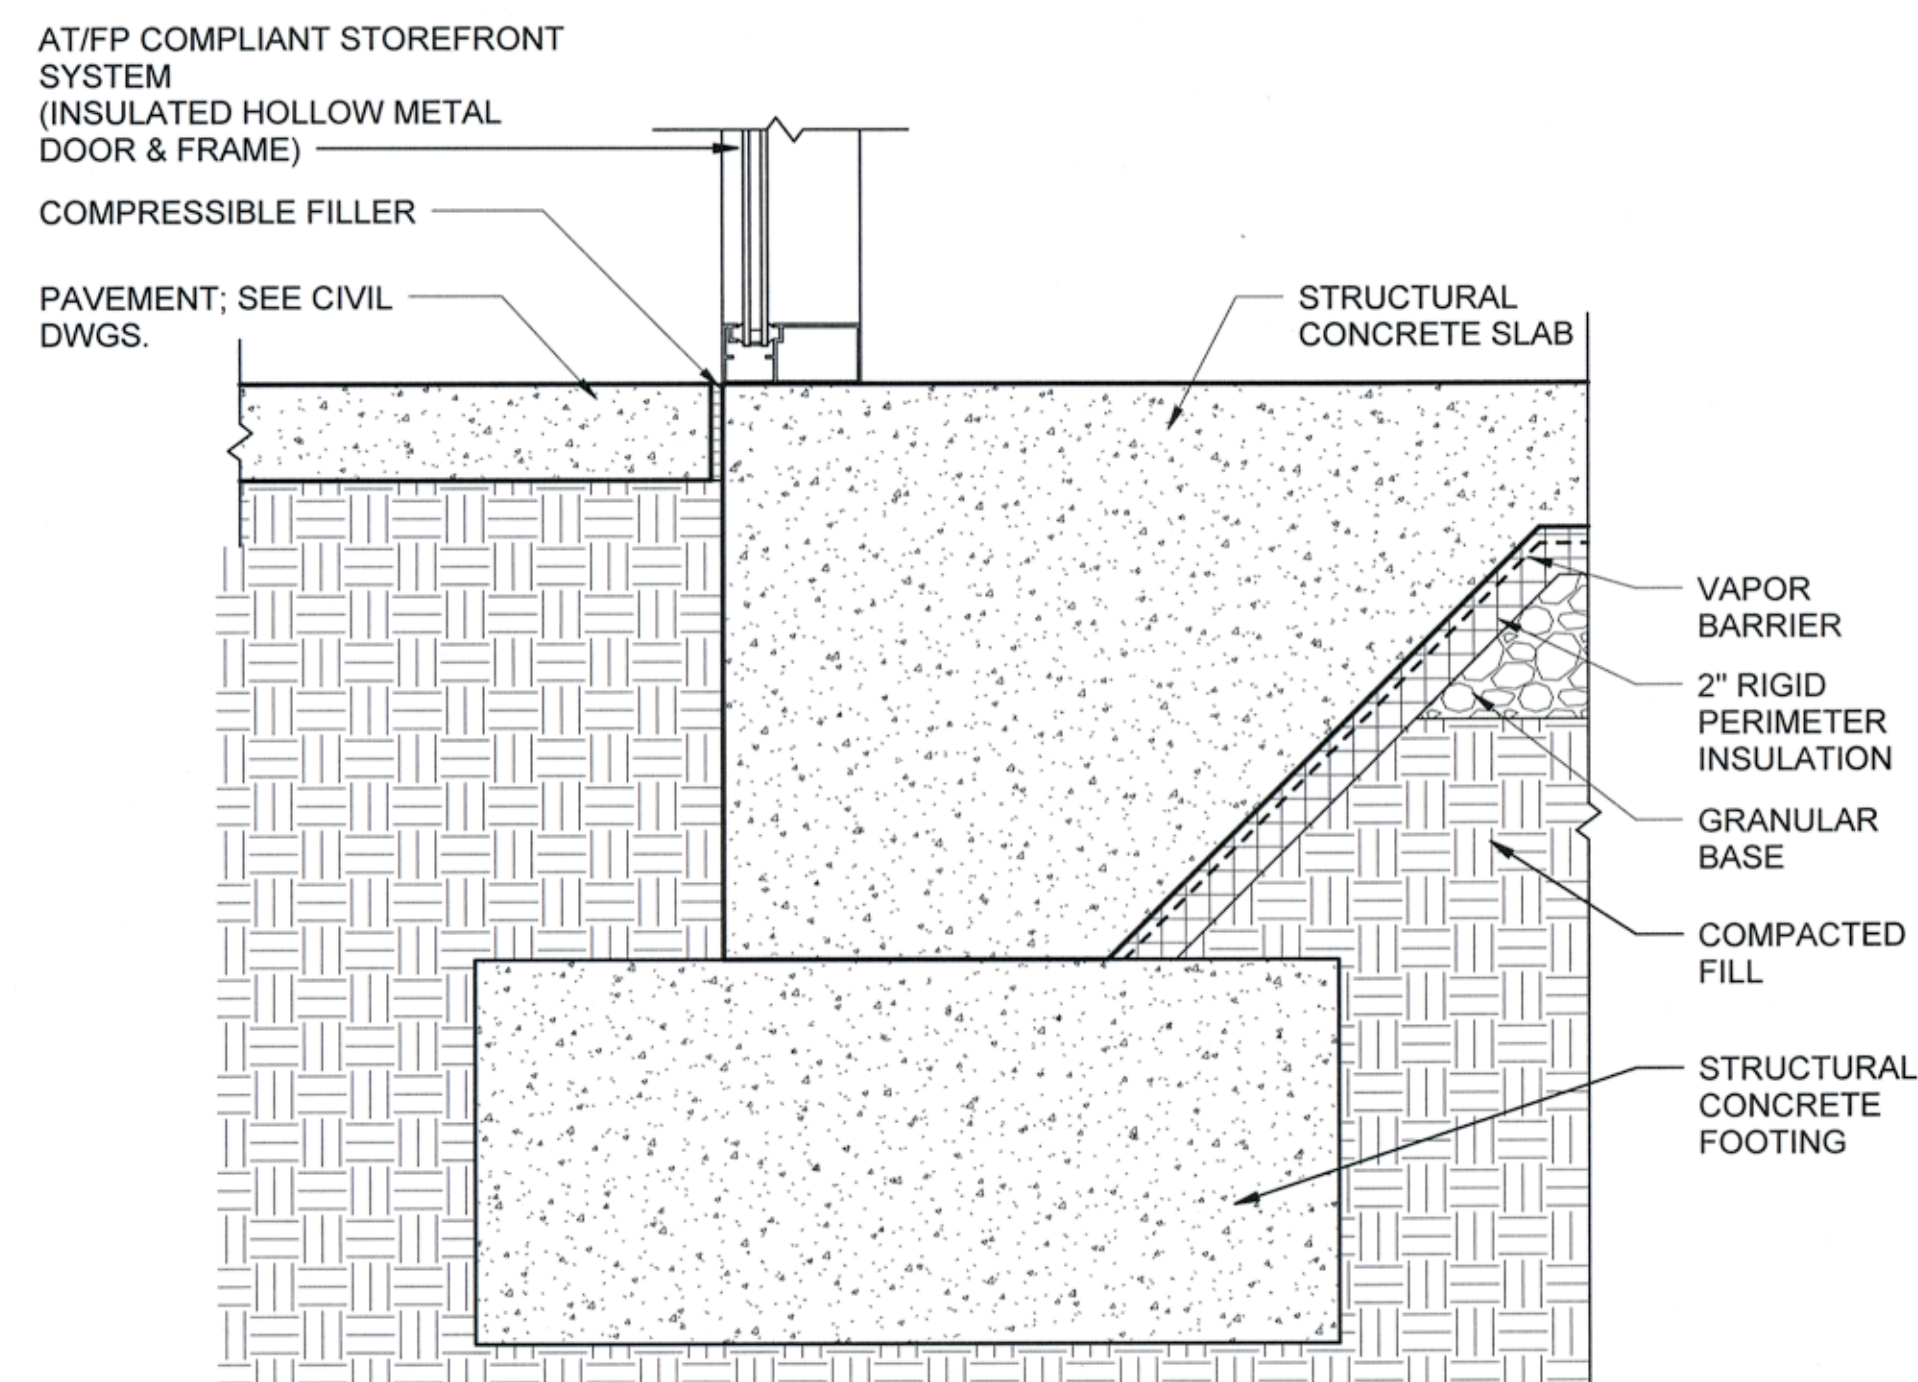


A1 SECTION @ ENTRANCE
SCALE: 1 1/2" = 1'-0"

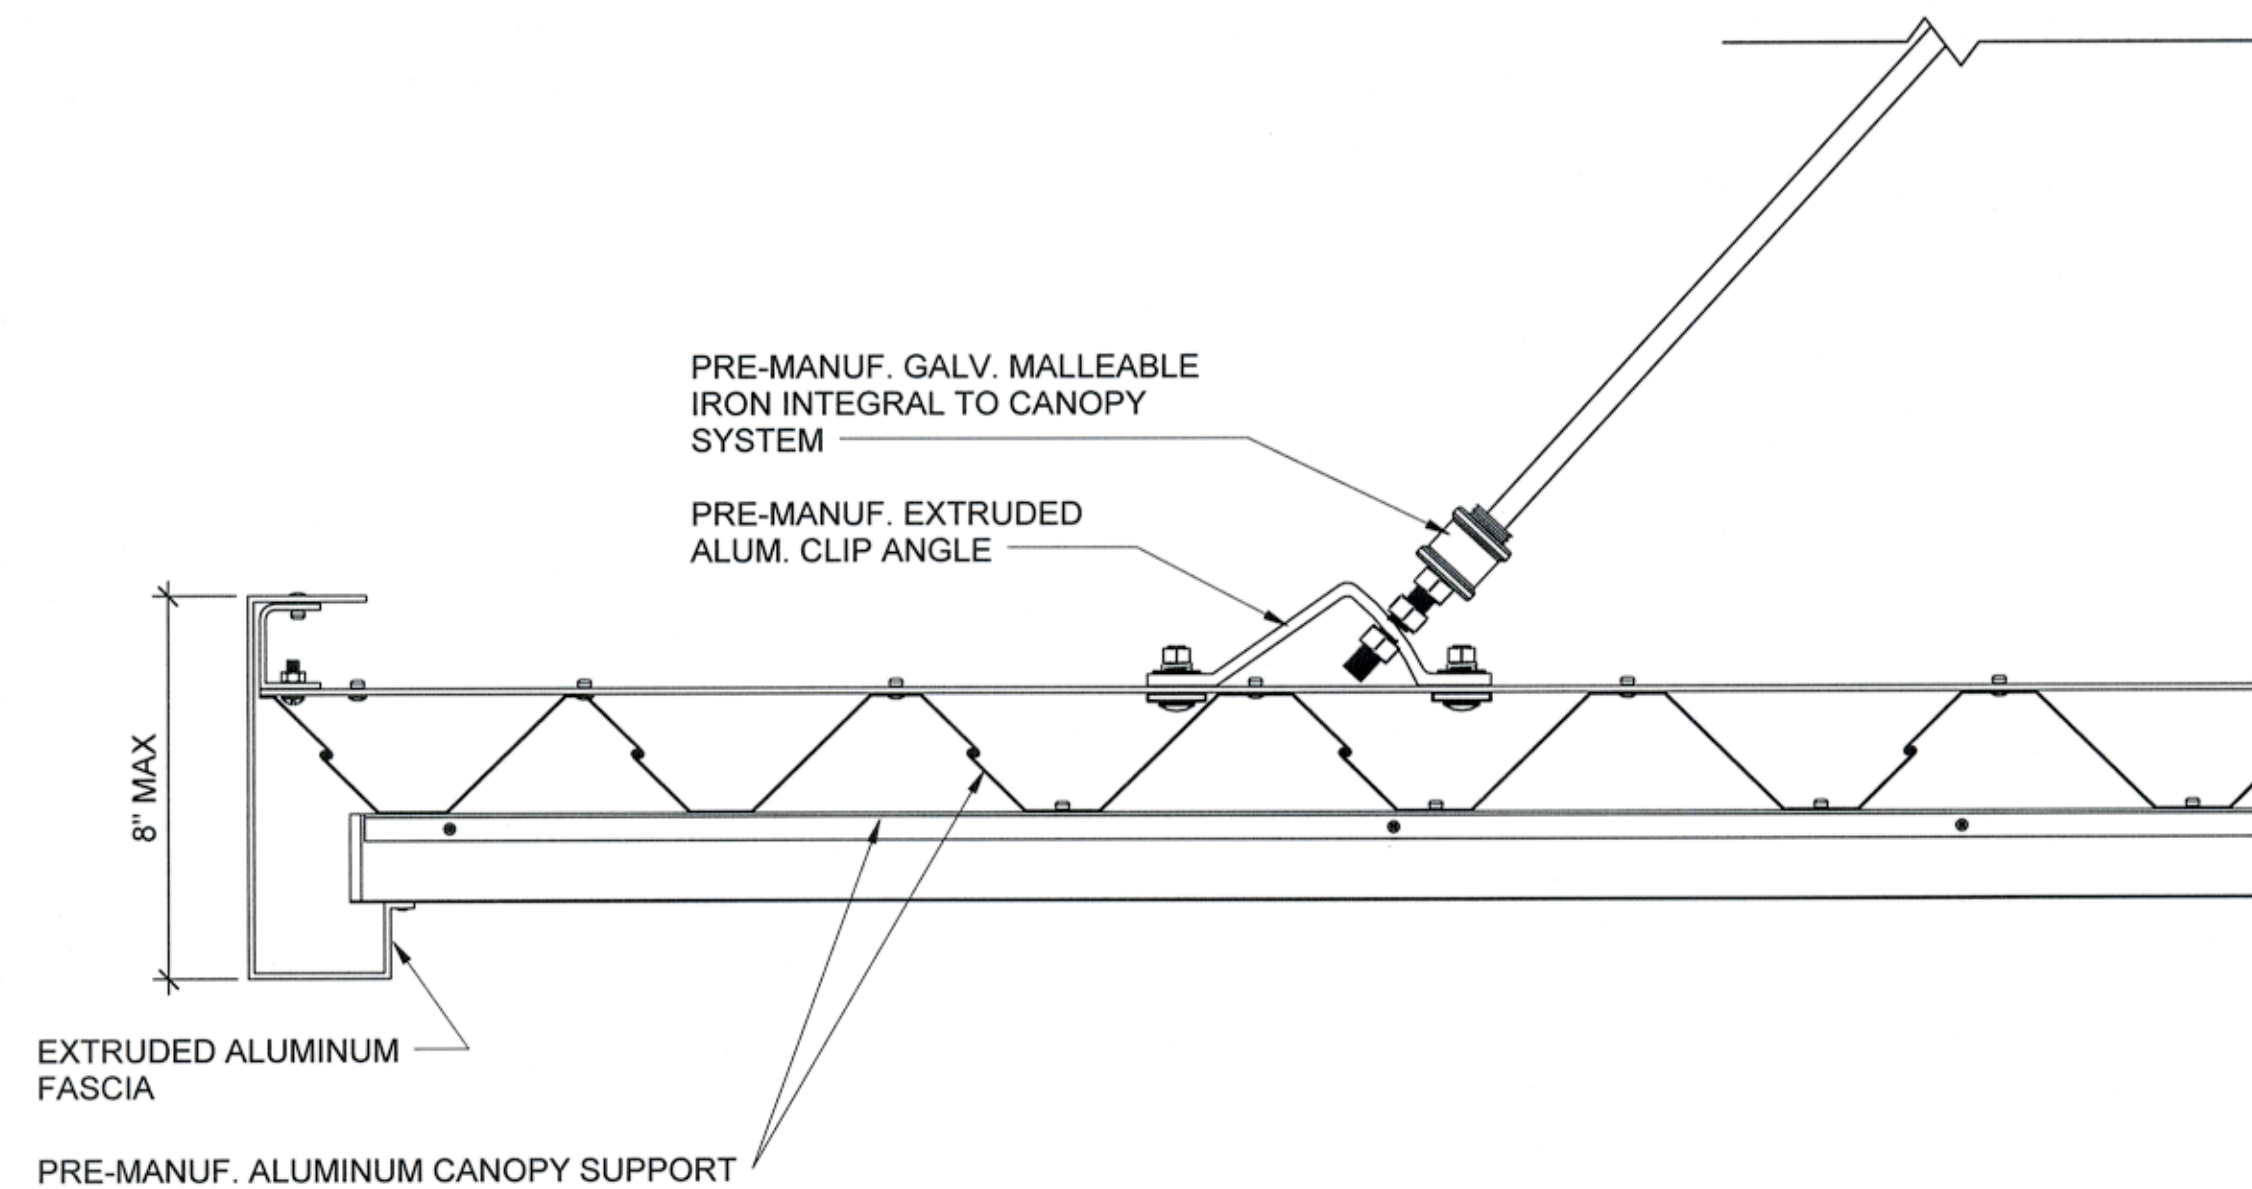


C2 METAL CANOPY DETAIL - ABI #1
SCALE: 3" = 1'-0"

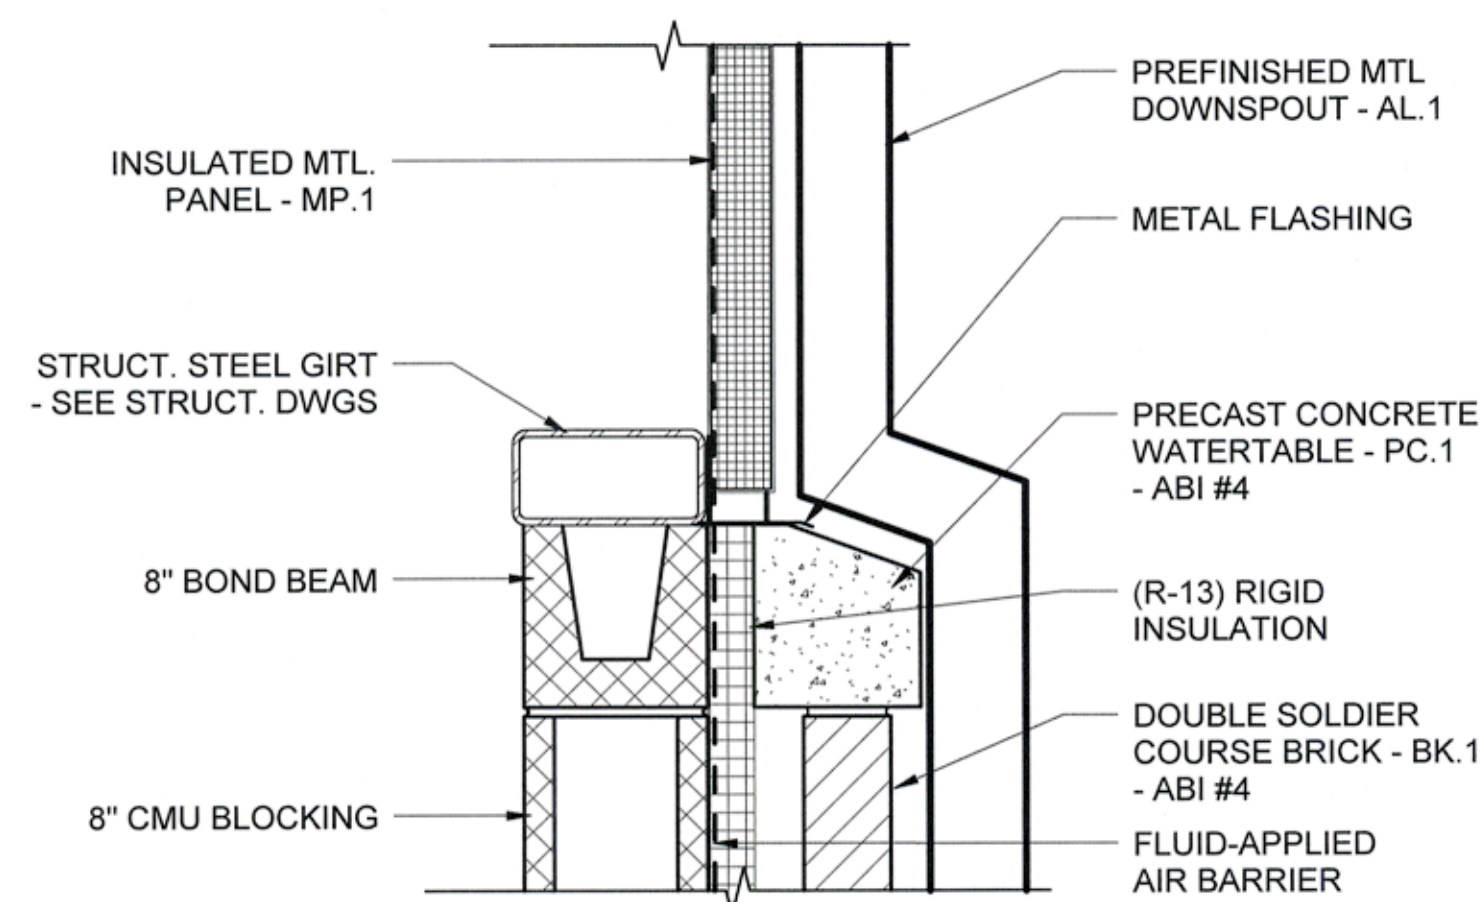


A2 SECTION @ WATERTABLE
SCALE: 1 1/2" = 1'-0"

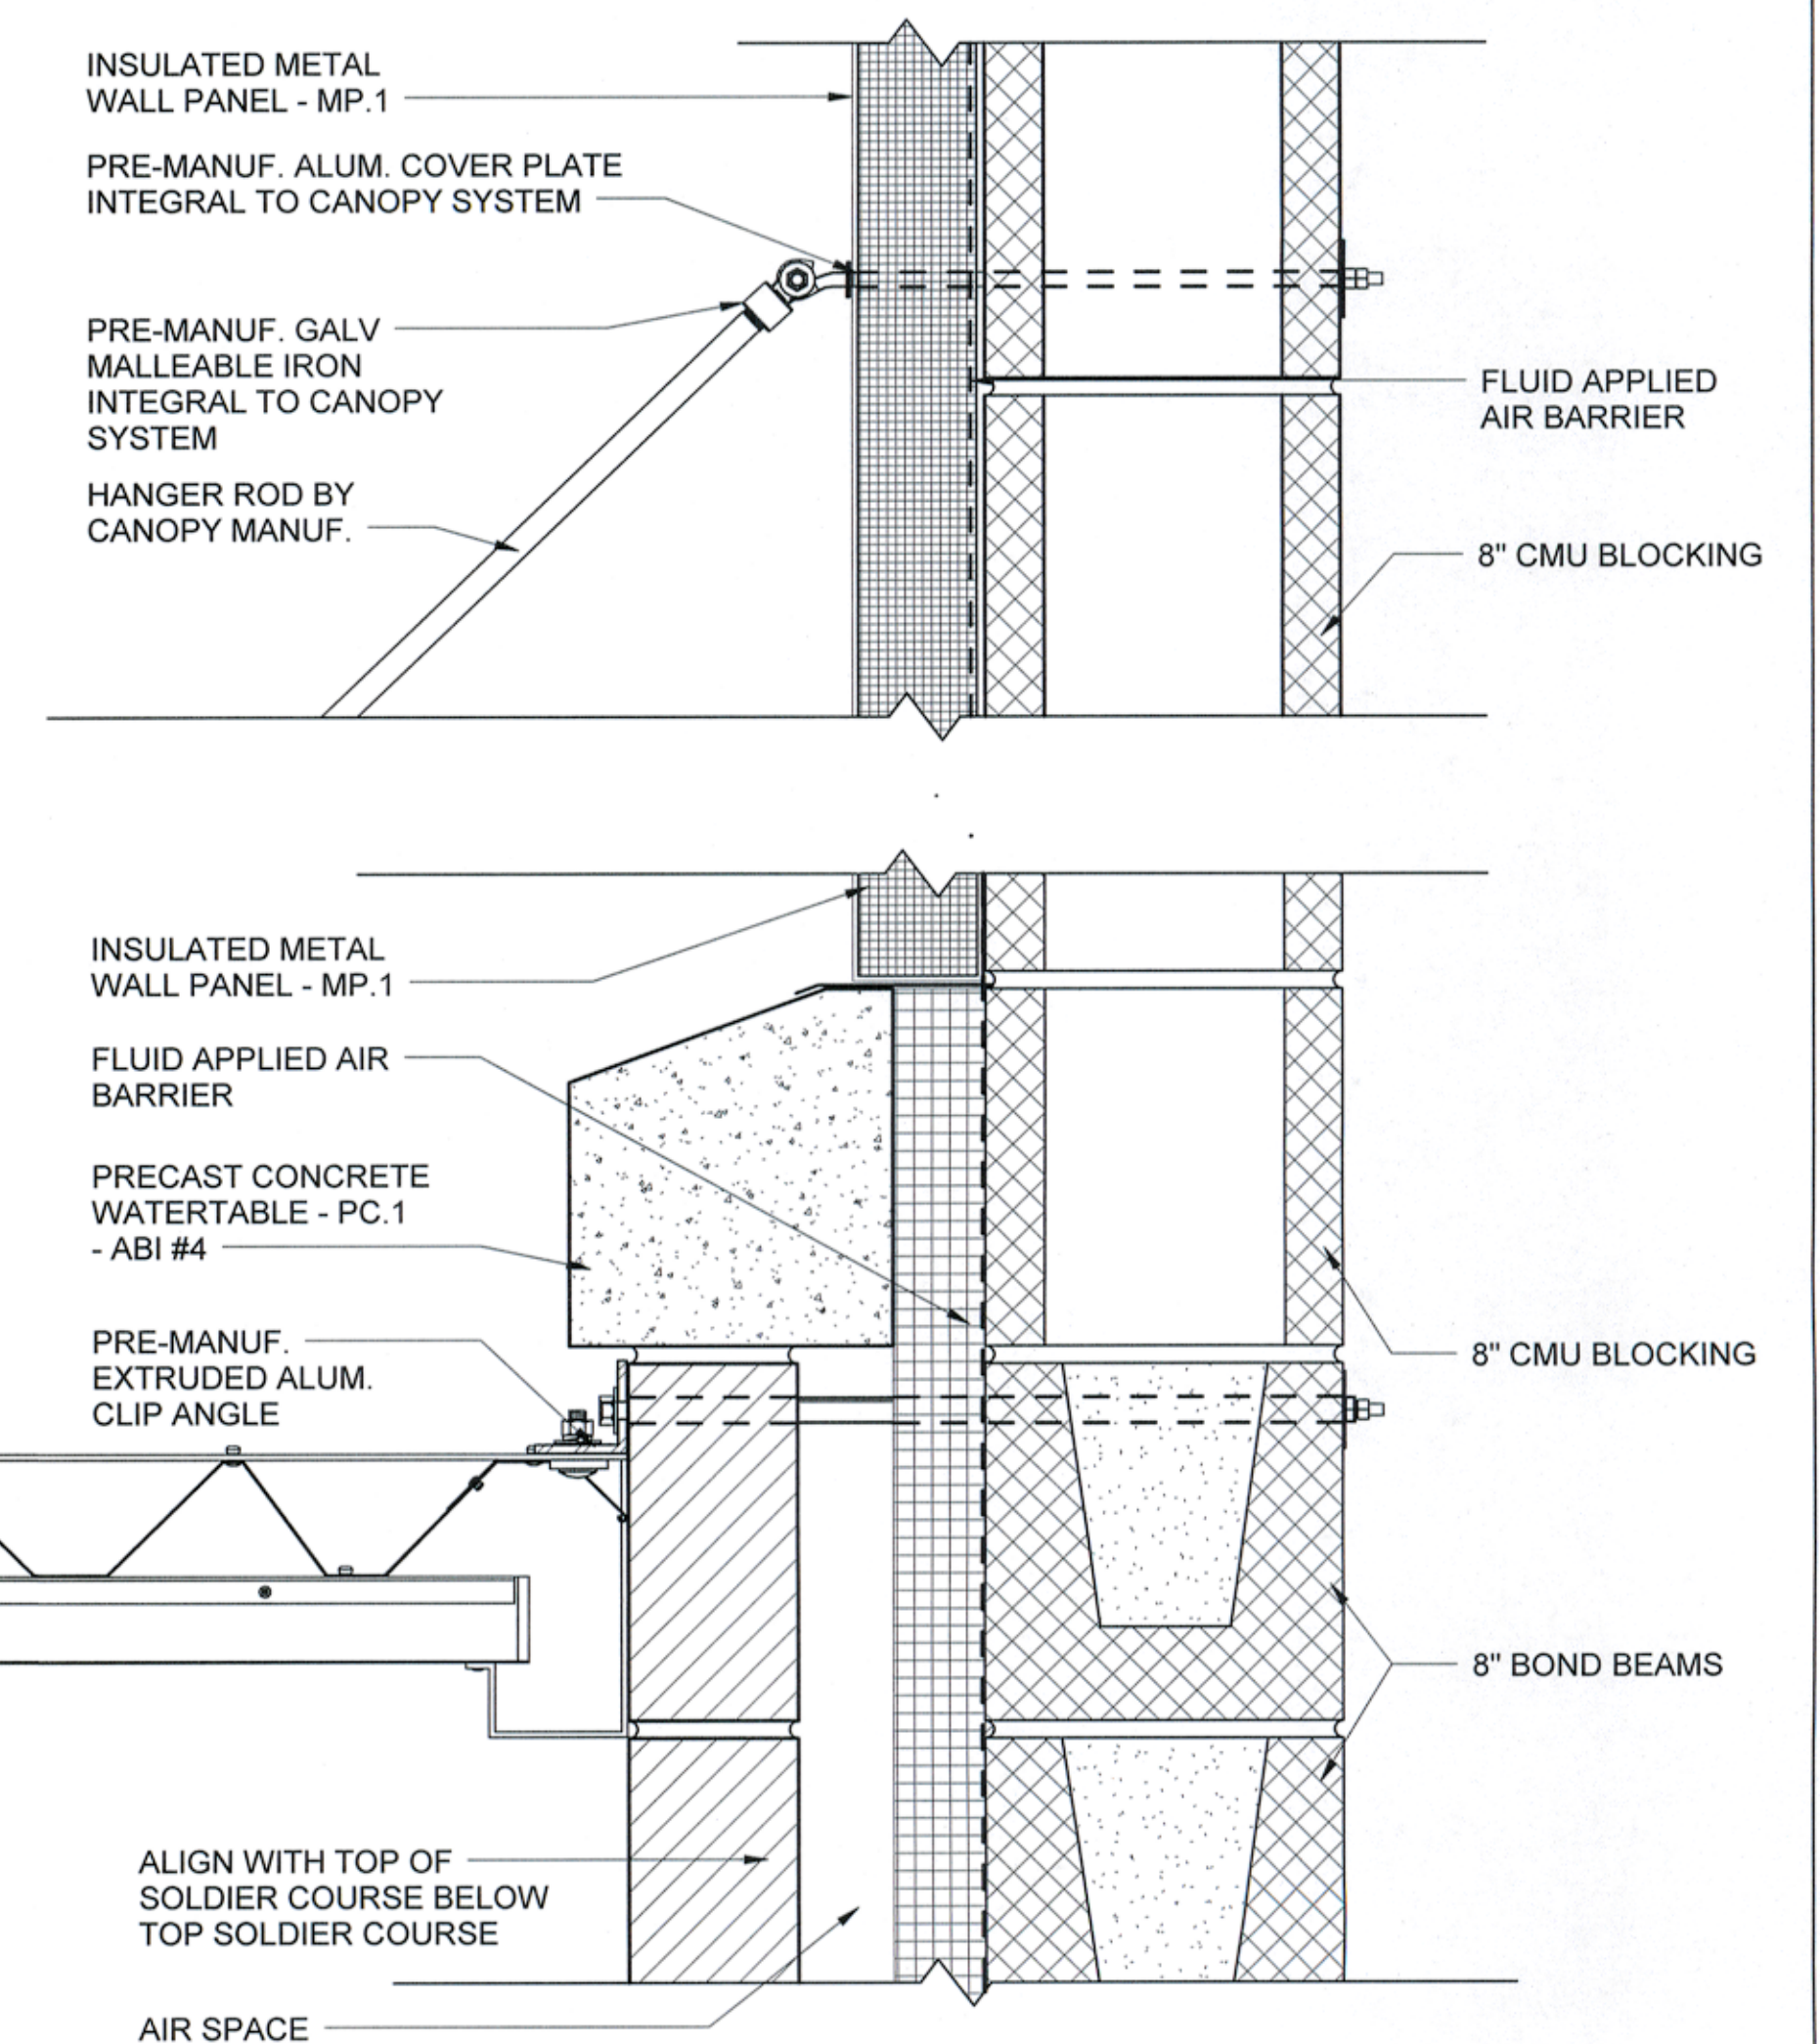


A4 FAUX LOUVER DETAIL - ABI #2
SCALE: 3" = 1'-0"

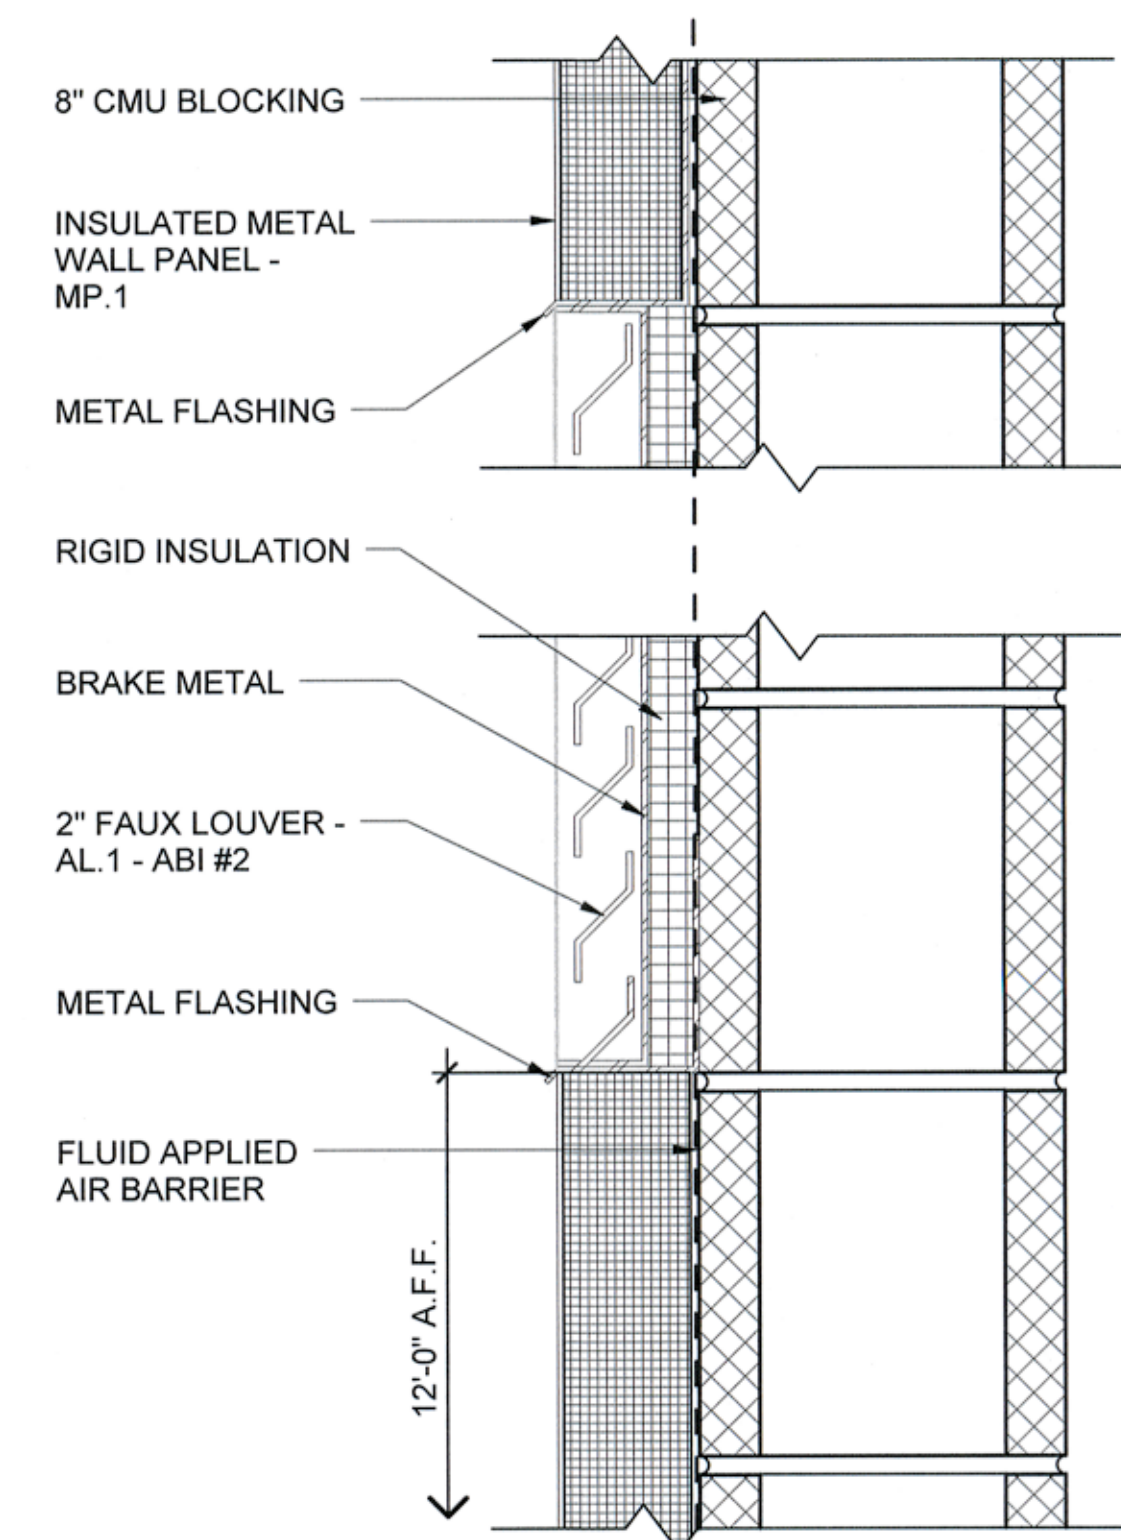

B6 **CAST STONE DETAIL**
SCALE: 3" = 1'-0" 7 1/2"

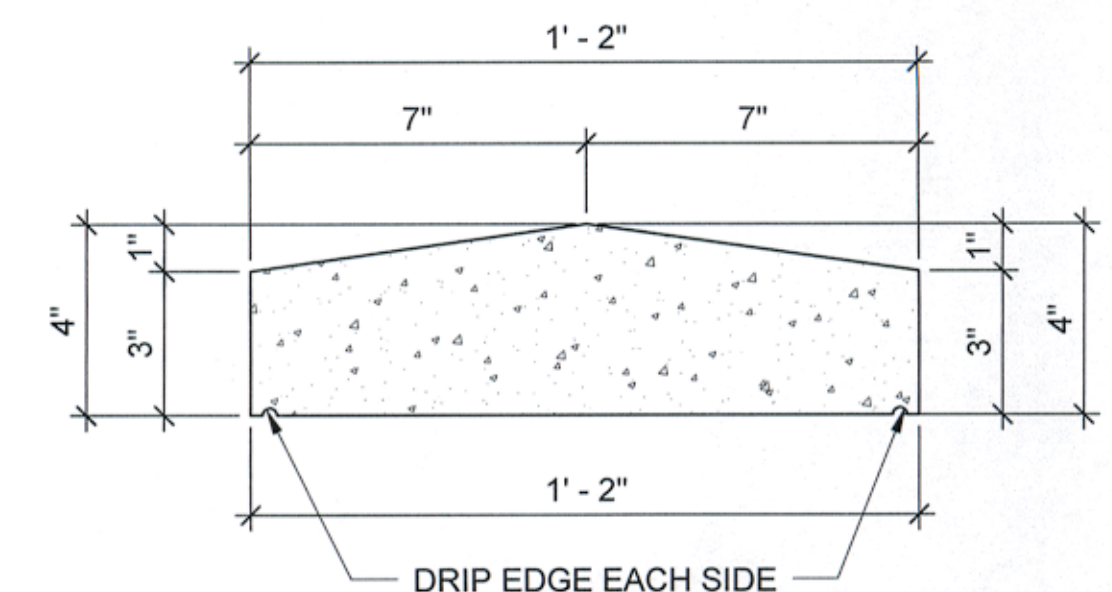

A6 **CAST STONE DETAIL**
SCALE: 3" = 1'-0"

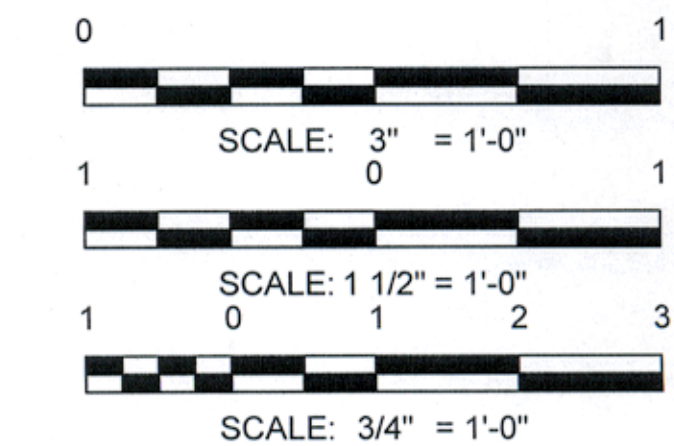

Professional Certification.
I hereby certify that these
documents were prepared
and approved by me, and
that I am a duly licensed
Professional Engineer
under the laws of the
State of Maryland,
License No. 18890
Expiration Date: 02/09/19


[illegible]

DRAWN BY: QPO	ANG NO.: AUXF039040		
CHECKED BY: PJM	CONTRACT NO.: W9133L-15-D-0001		
SUBMITTED BY: SBR	FILE NUMBER: XX-X-XXXX		
<table border="1"> <tr> <td>SIZE: ANSI D</td> <td>FILE NAME:</td> </tr> </table>		SIZE: ANSI D	FILE NAME:
SIZE: ANSI D	FILE NAME:		


POND
3500 Parkway Lane, Suite 500
Peachtree Corners, GA 30092
Phone (678) 336-7740
Fax (678) 336-7744
JOB NO. 1170032

MUNITIONS LOAD CREW
TRAINING FACILITY
113th WING DCANG
JOINT BASE ANDREWS, MD
EXTERIOR SECTION DETAILS


SHEET ID
A-521

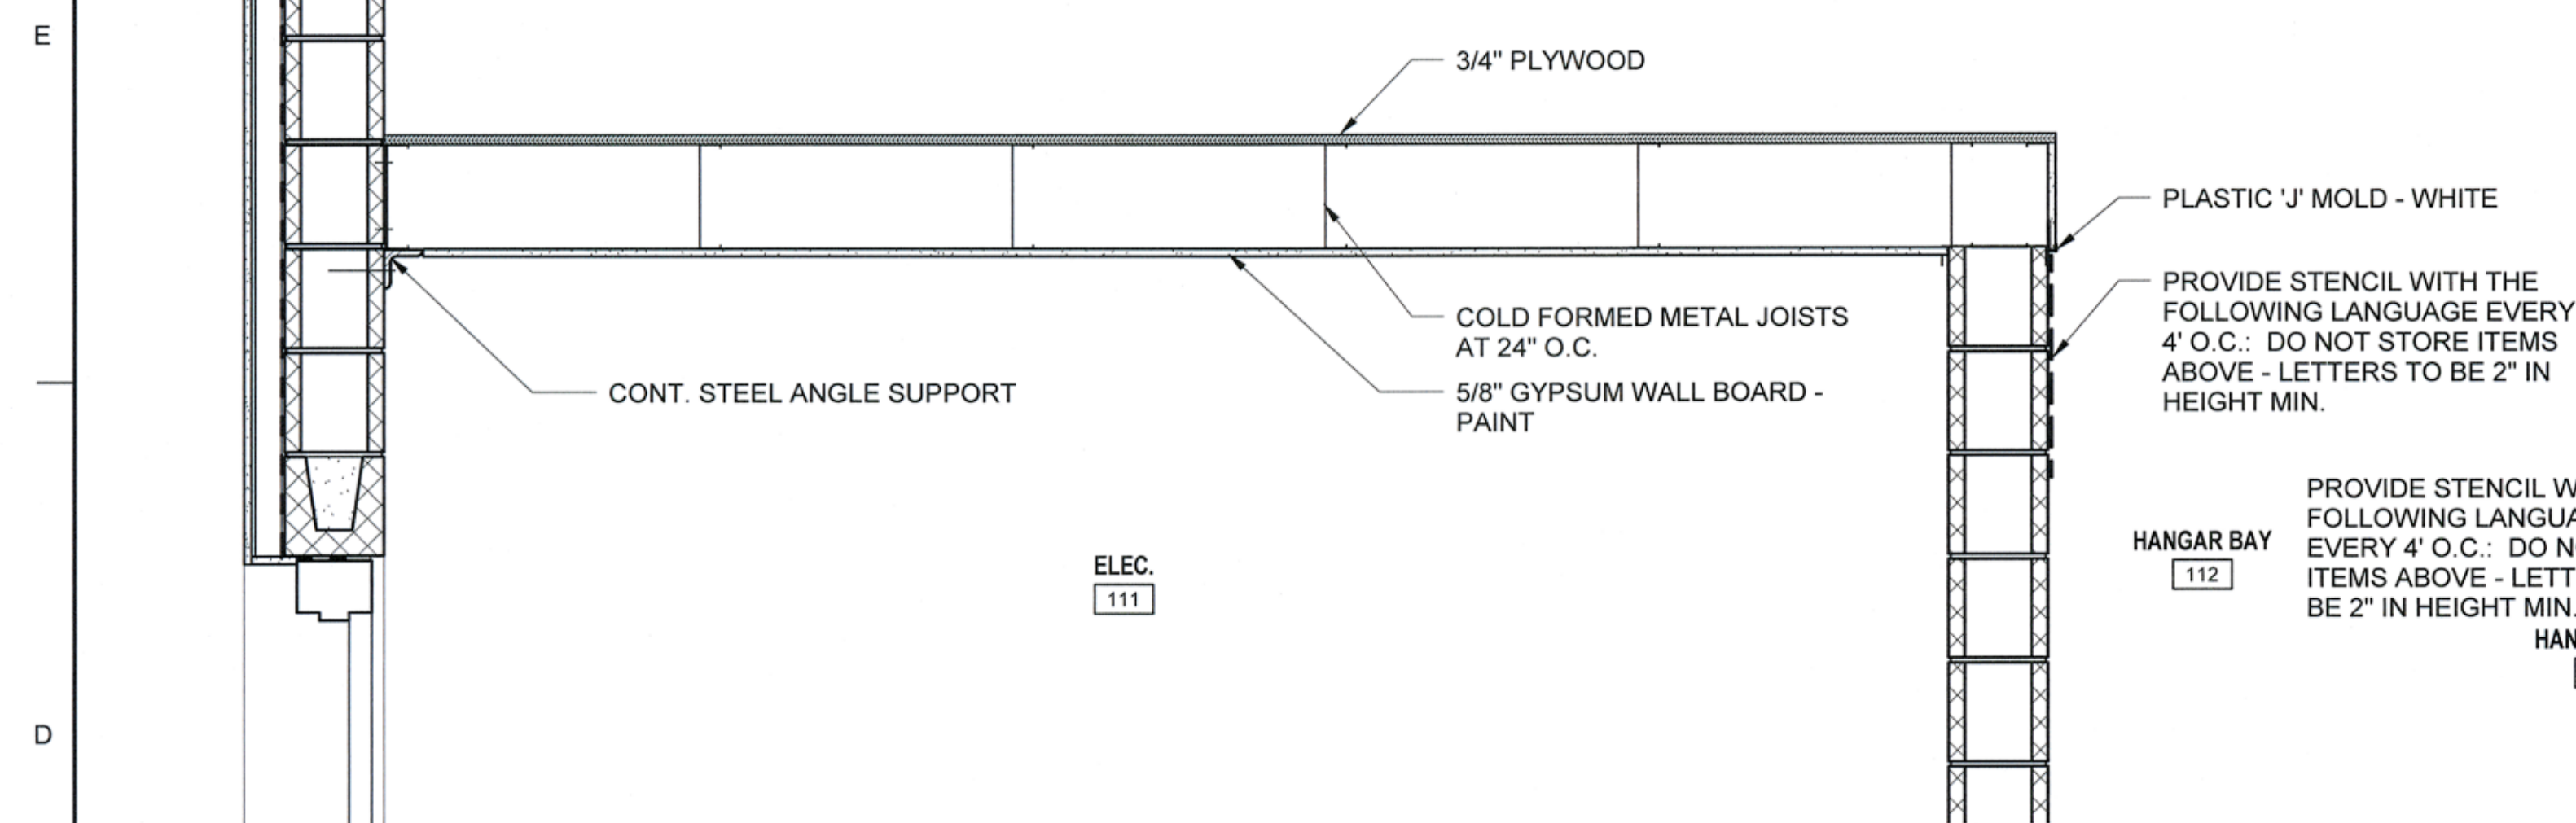

D1 ELEC./COMM. CEILING SECTION
SCALE: 1" = 1'-0"

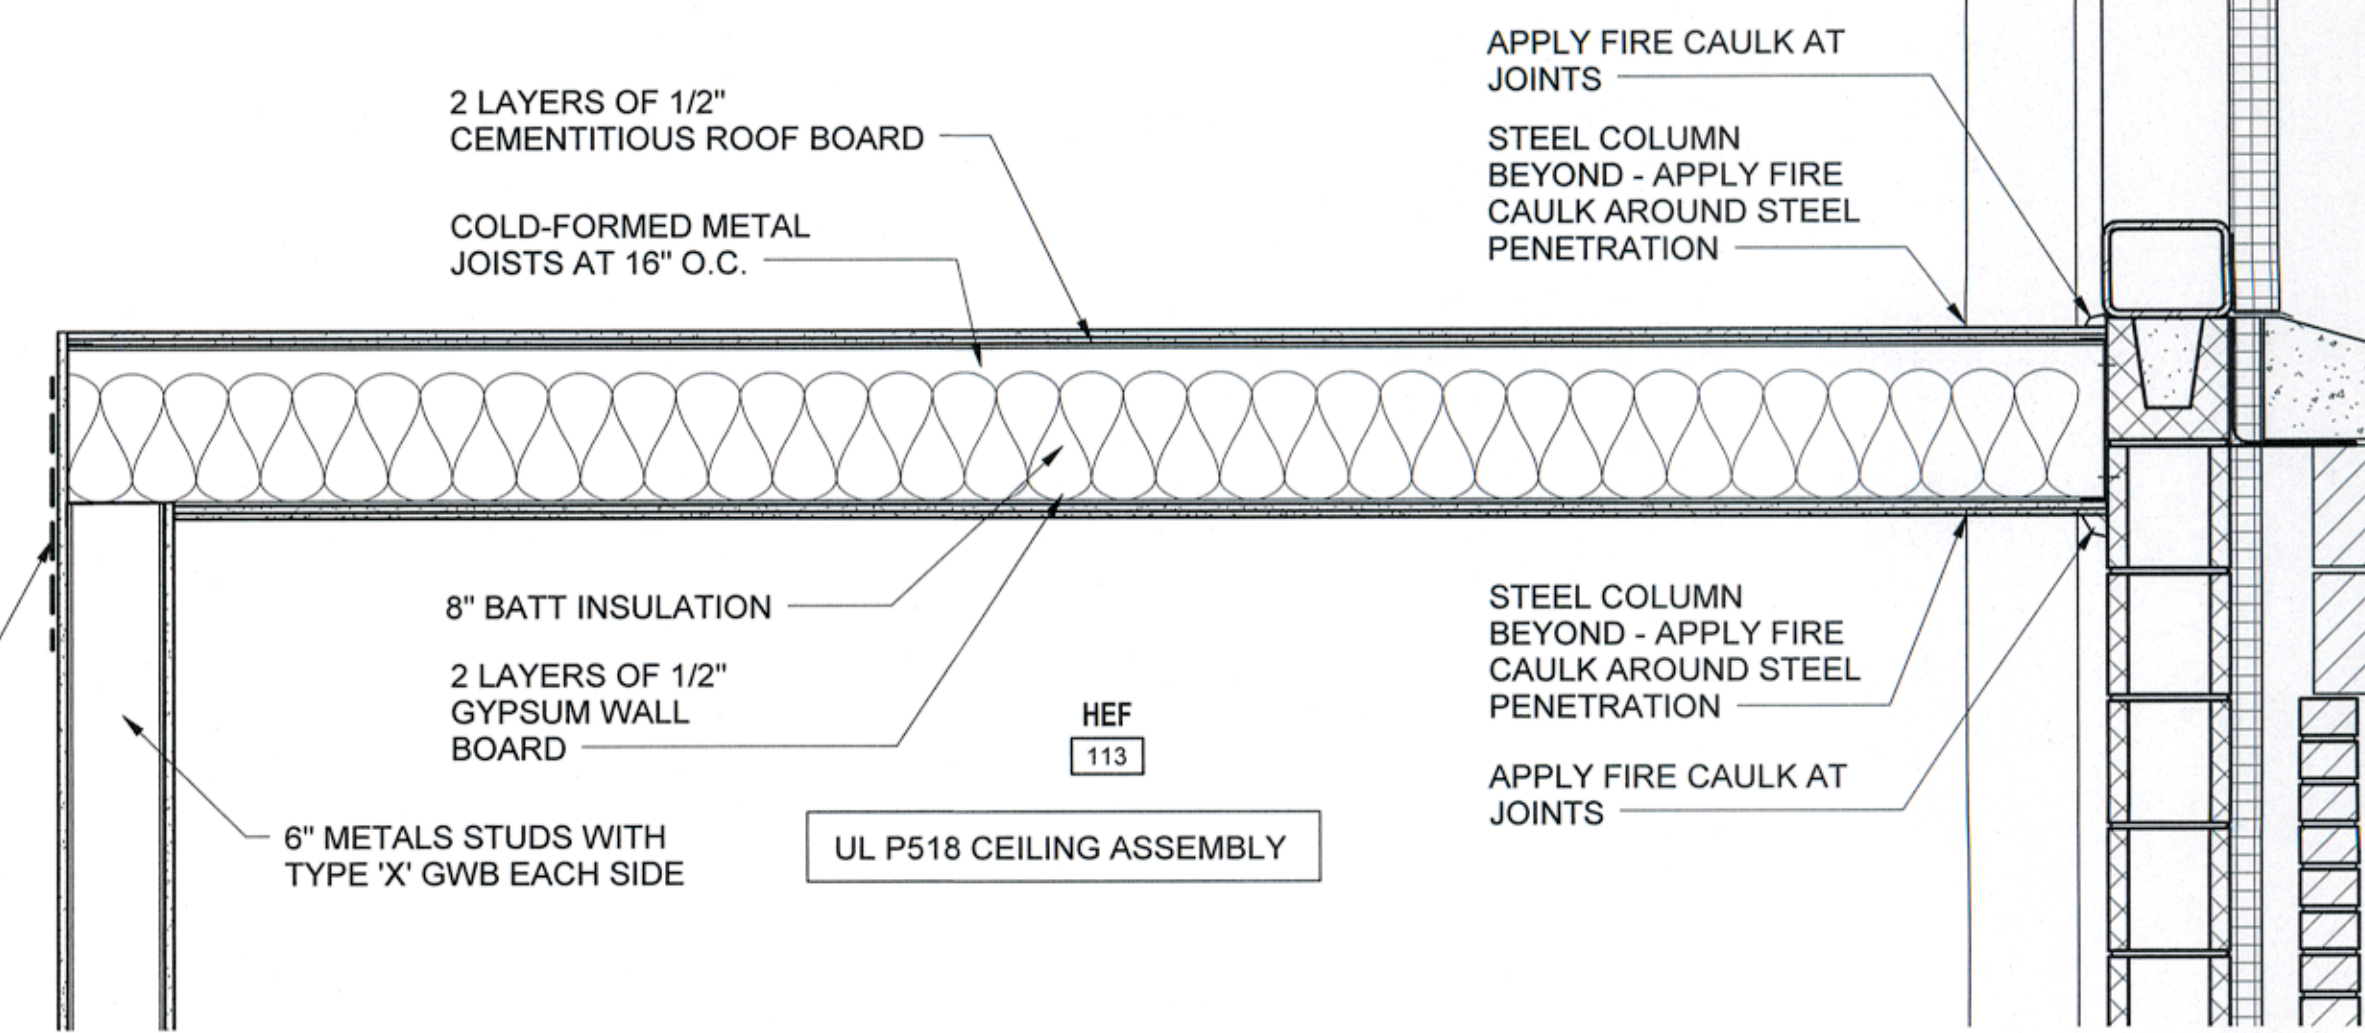

D4 HEF CEILING DETAIL

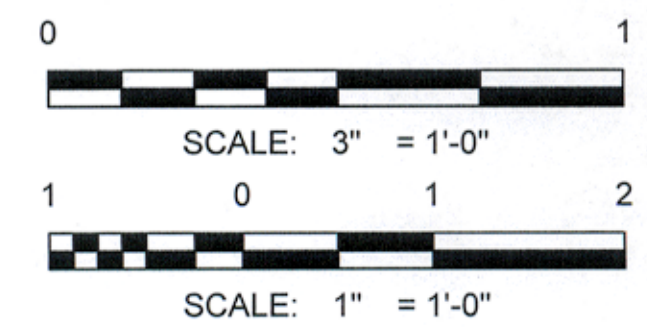

Professional Certification.
I hereby certify that these
documents were prepared
or approved by me, and
that I am a duly licensed
professional engineer
under the laws of the
State of Maryland,
License No. 18890
Expiration Date: 02/09/19

[illegible]


DISTRICT OF COLUMBIA AIR NATIONAL GUARD	ISSUED BY: BEW	ISSUE DATE: 8 OCTOBER 2017
	APPROVED BY: LOPO	FILE NUMBER: XXXX-XXXX
POND	CHECKED BY: PJM	CONTRACT NO.: W9133L-15-D-0001
10000 Practices Center, OJAS 360002 Fort Belvoir, Fort Belvoir, MO Fax (616) 330-7744	SERIAL SIZE	FILE NAME:

MUNITIONS LOAD CREW
TRAINING FACILITY
113th WING DCANG
JOINT BASE ANDREWS, MD
INTERIOR SECTION DETAILS


SHEET ID
A-531

C:\Users\willfordb\Documents\1170032_DCANG_MLCTF_HANGAR_ARCH_CENTRAL_R15_WillfordB.rvt 9/22/2017 8:42:20 AM


E
D
C
B
A

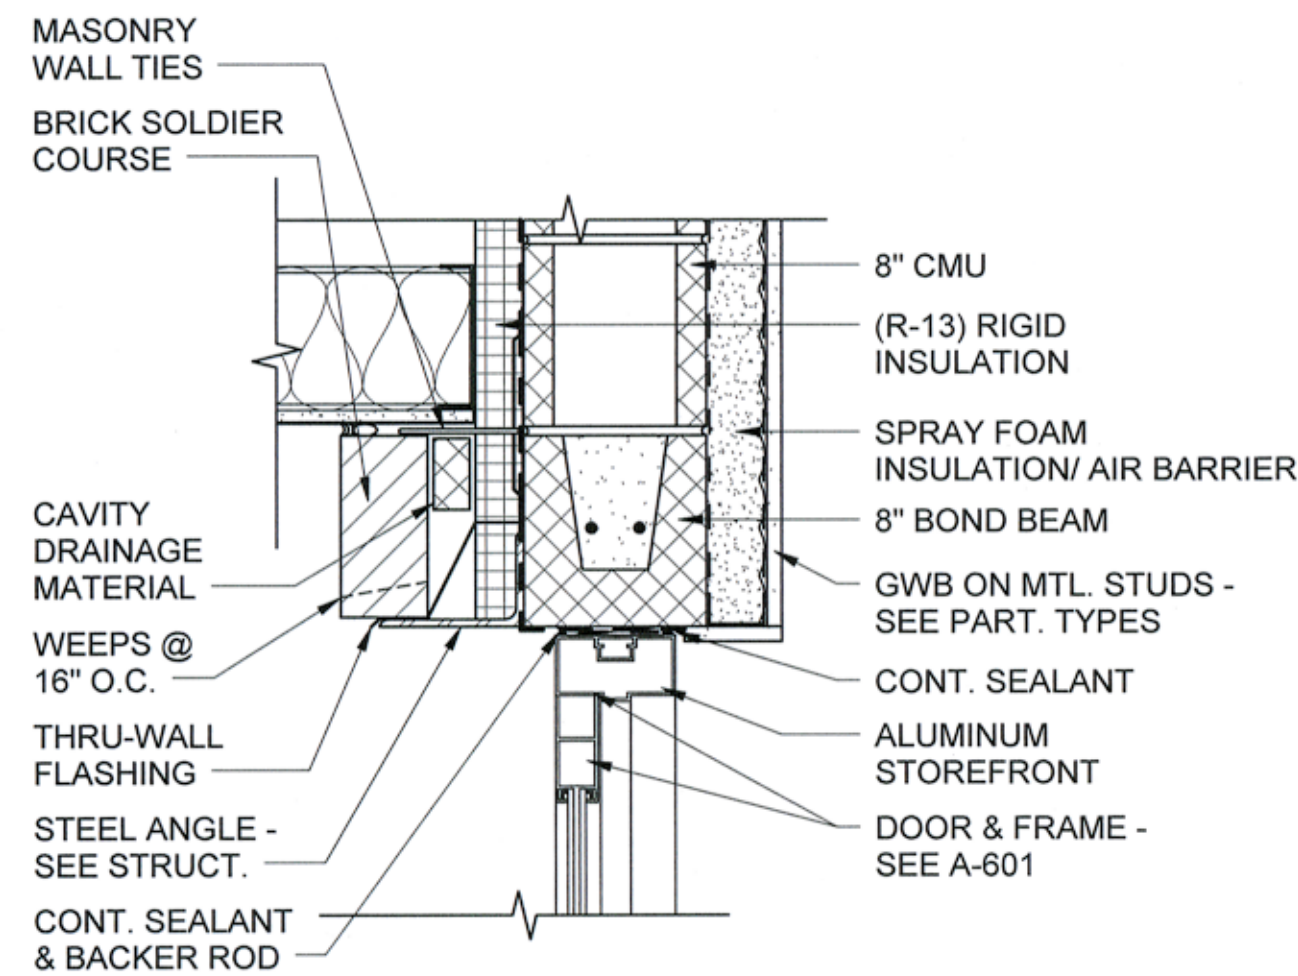


C1 STOREFRONT HEAD DETAIL
SCALE: 1 1/2" = 1'-0"

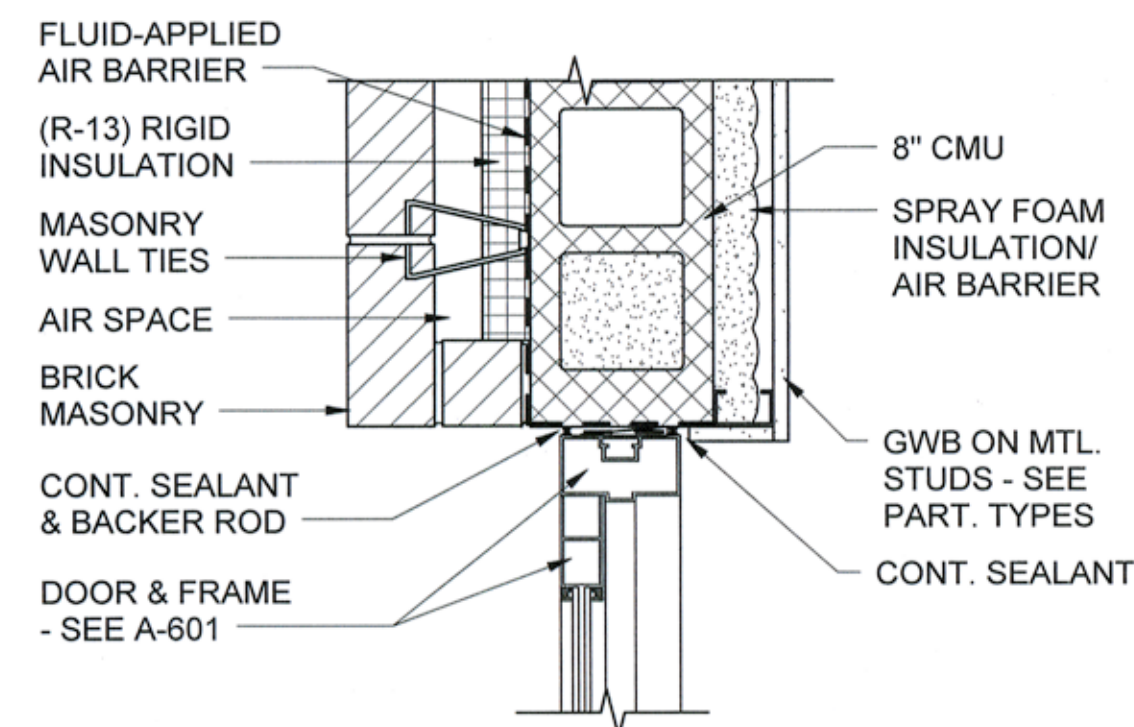


B1 STOREFRONT JAMB DETAIL
SCALE: 1 1/2" = 1'-0"

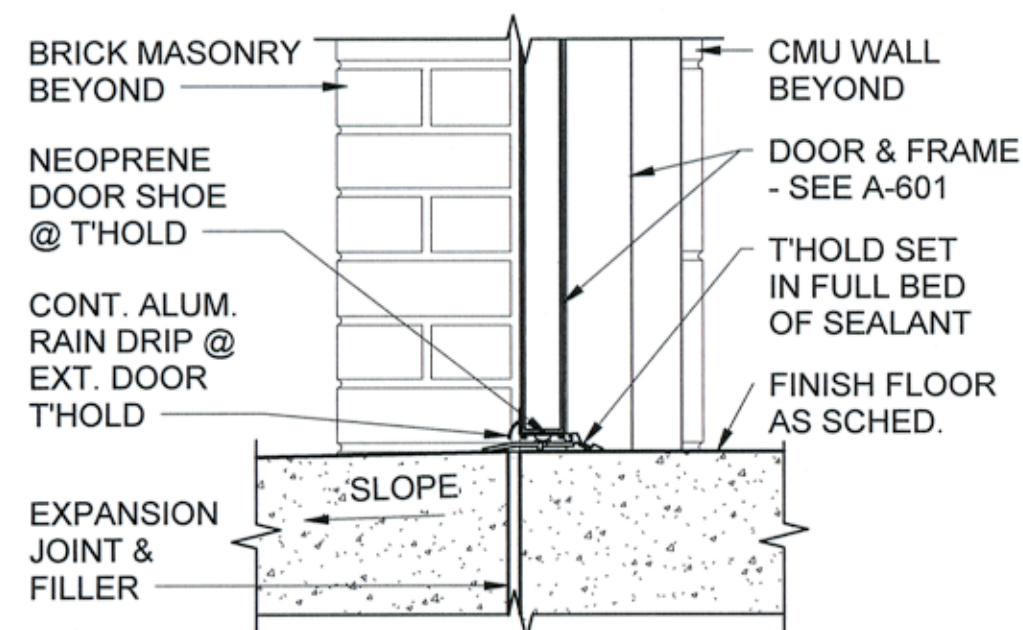


A1 STOREFRONT SILL DETAIL
SCALE: 1 1/2" = 1'-0"

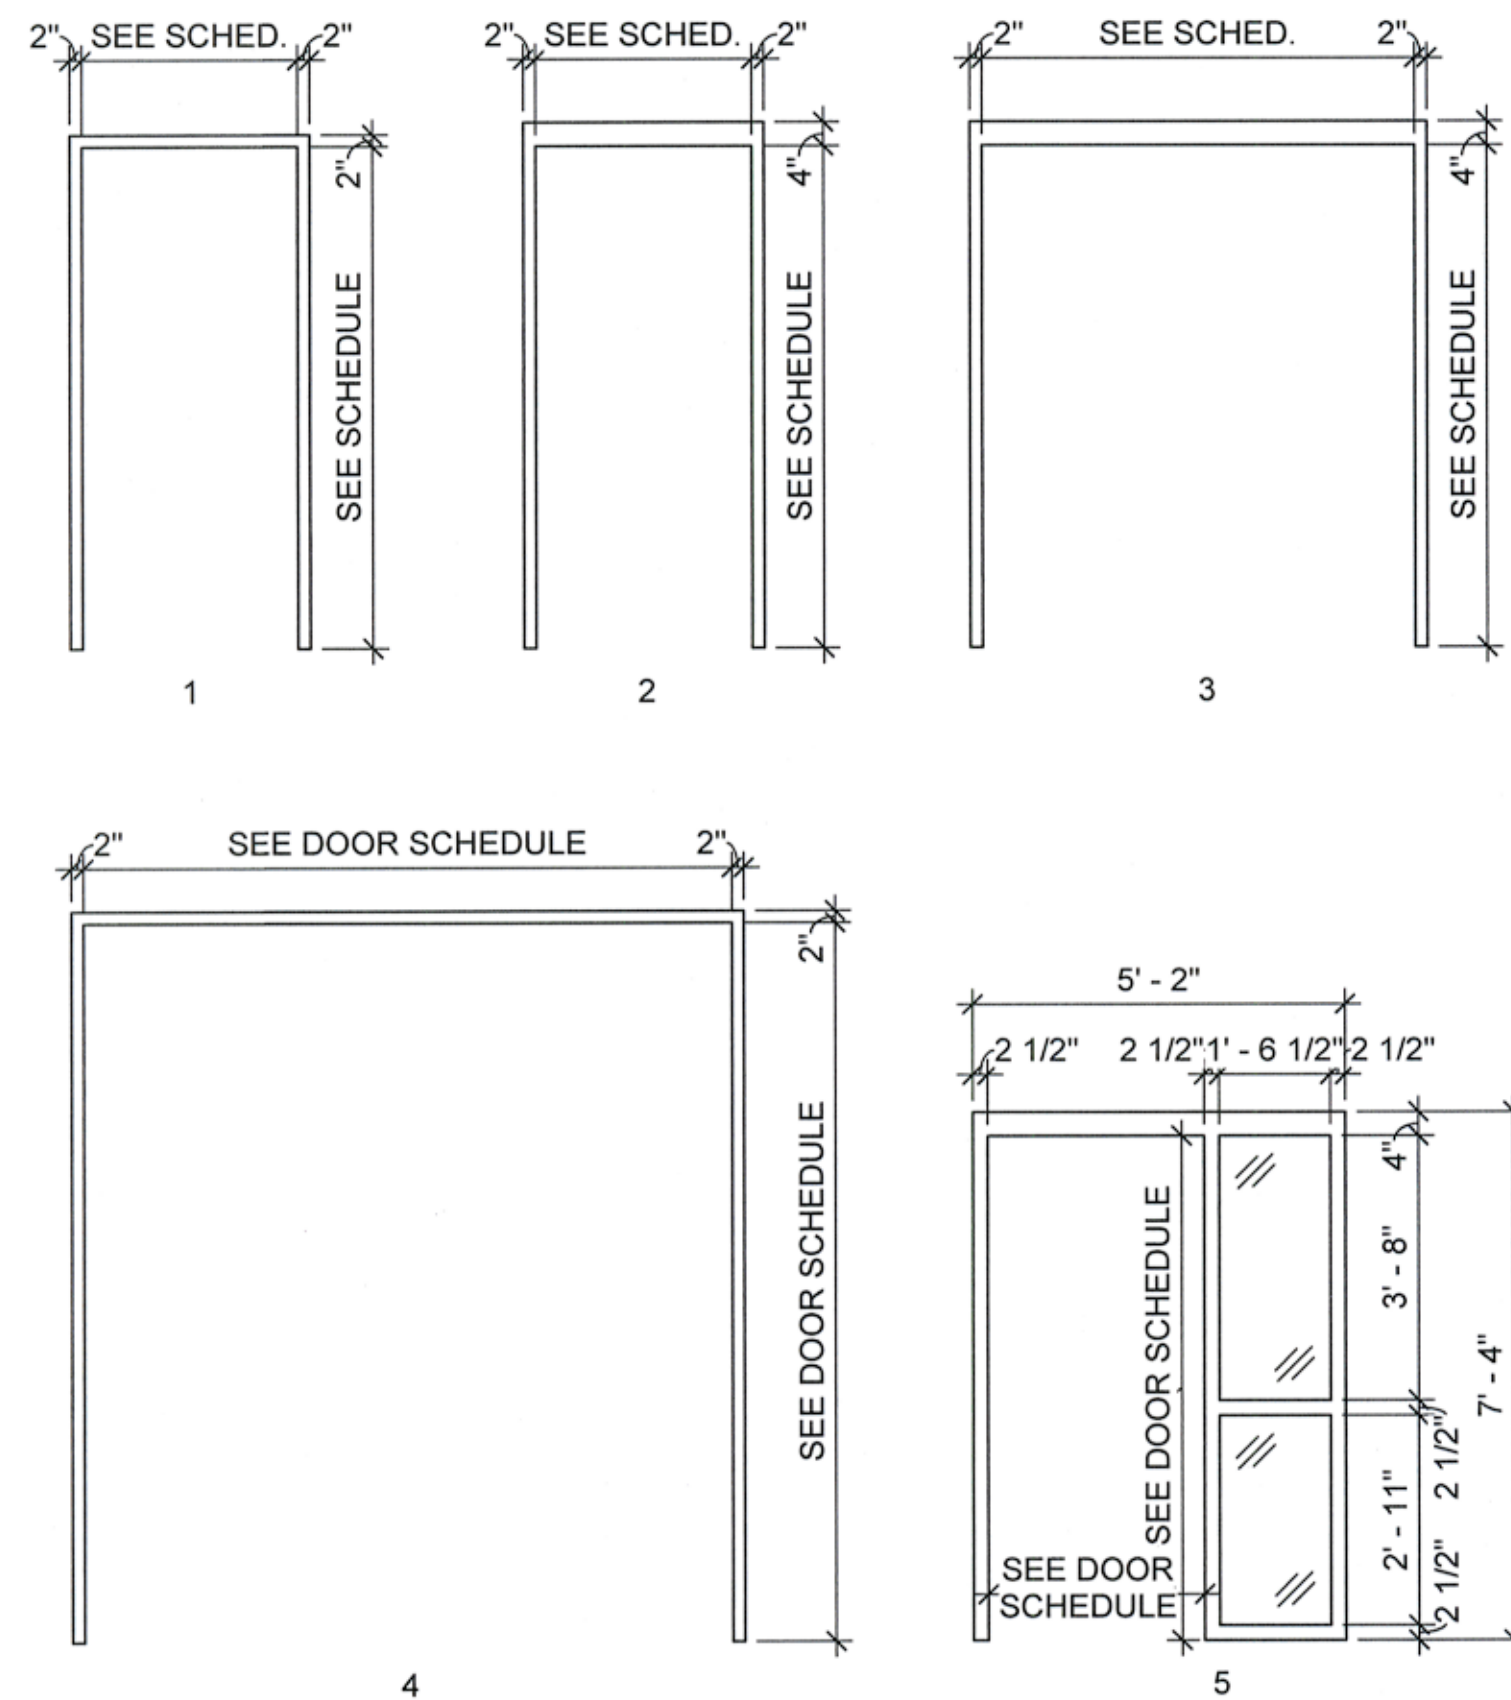

A2 FRAME TYPES
SCALE: 3/8" = 1'-0"

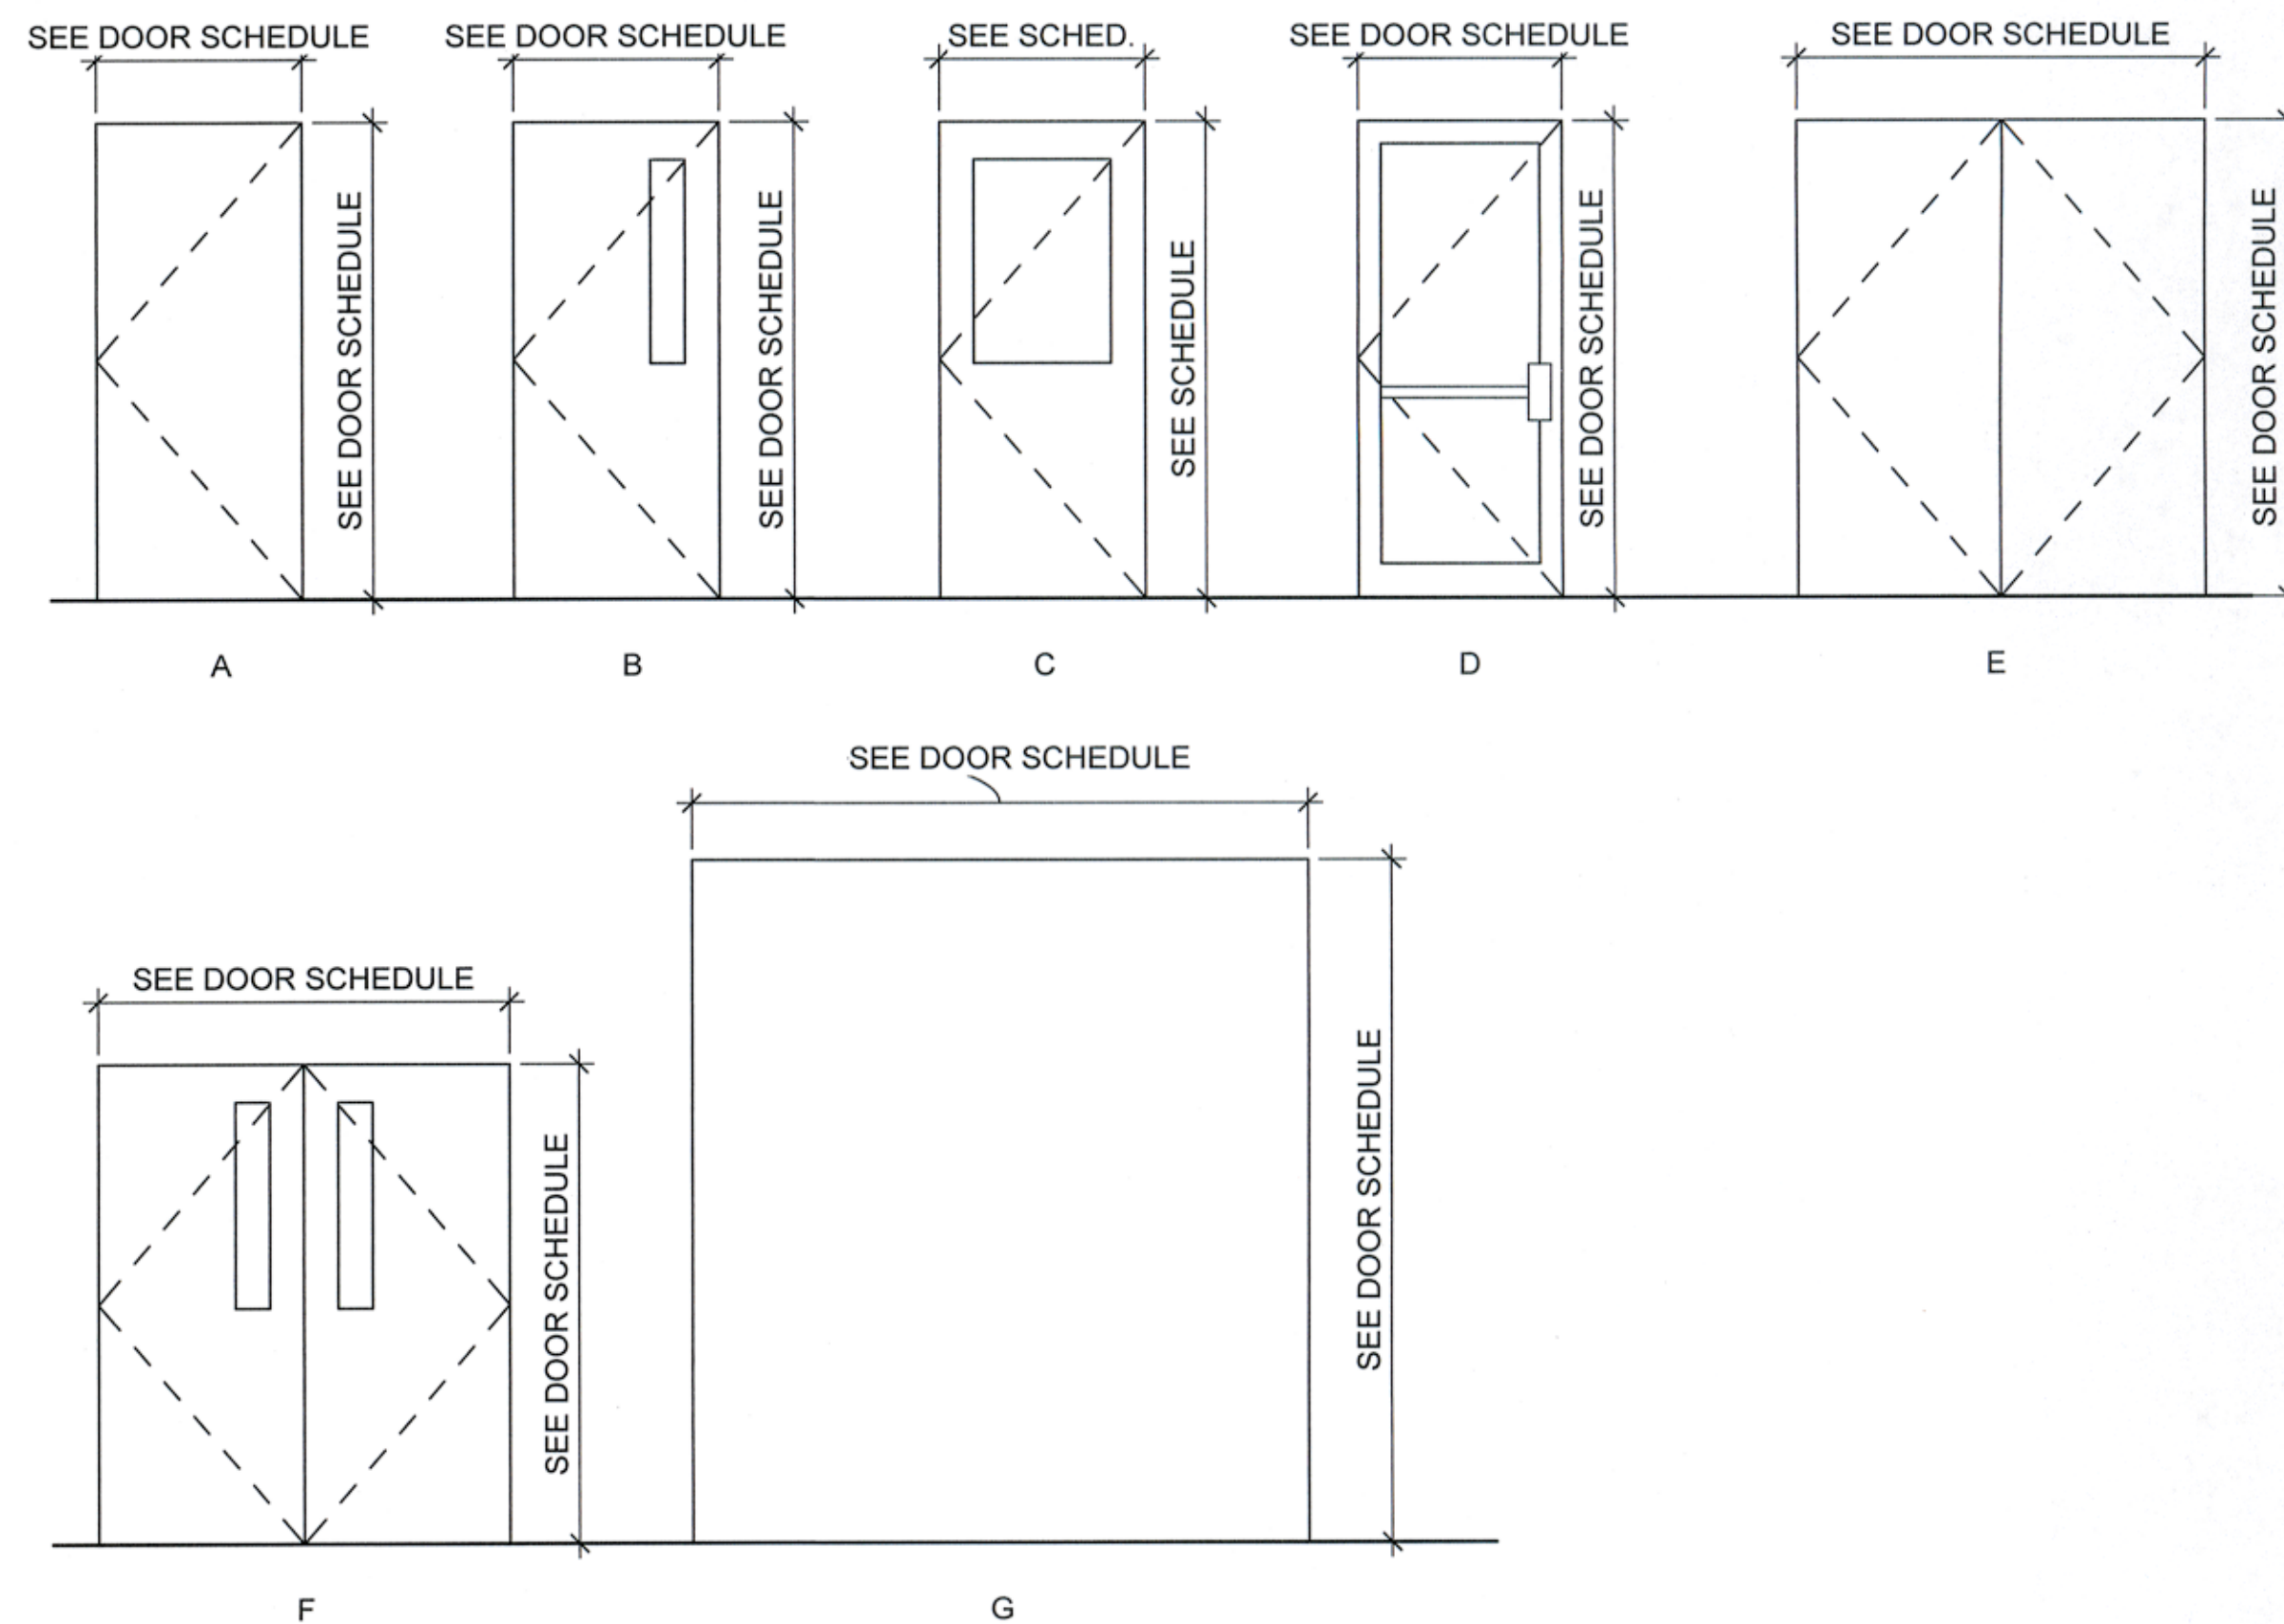

A4 DOOR TYPES
SCALE: 3/8" = 1'-0"

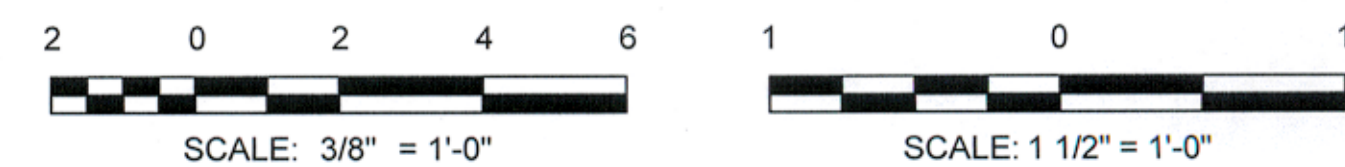

DOOR SCHEDULE														
DOOR							FRAME					Fire Rating	Hardware Set	Remarks
Mark	Leaves	Width	Height	Thickness	Type	Mat.	Type	Mat.	Head	Jamb	Sill			
101	1	3' - 0"	7' - 0"	2"	D	ALUM	5	ALUM	C1/A-601	B1/A-601	A1/A601		A101	NOTE 1; 5
102	1	3' - 0"	7' - 0"	2"	D	ALUM	5	ALUM	D1/A-603	C1/A-603	A1/A-603		A103	NOTE 5
103A	1	3' - 0"	7' - 0"	1 3/4"	C	SCWD	2	HM	C5/A-602	B5/A-602	A5/A-602		107	NOTE 2
103B	1	3' - 0"	7' - 0"	1 3/4"	D	ALUM	1	ALUM	C1/A-601	B1/A-601	A1/A601		A102	NOTE 1; 5
104	1	3' - 0"	7' - 0"	1 3/4"	A	SCWD	1	HM	C5/A-602	B5/A-602	A5/A-602		108	NOTE 6
105	1	3' - 0"	7' - 0"	1 3/4"	A	SCWD	1	HM	C5/A-602	B5/A-602	A5/A-602		109	NOTE 6
106	1	3' - 0"	7' - 0"	1 3/4"	A	SCWD	1	HM	C5/A-602	B5/A-602	A5/A-602		108	NOTE 6
107	1	3' - 0"	7' - 0"	1 3/4"	A	SCWD	1	HM	C5/A-602	B5/A-602	A5/A-602		106	
108	1	3' - 0"	7' - 0"	1 3/4"	A	SCWD	1	HM	C5/A-602	B5/A-602	A5/A-602		106	
109	2	6' - 0"	7' - 0"	1 3/4"	E	HM	3	HM	C3/A-602	B3/A-602	A3/A-602		103	
110	1	3' - 0"	7' - 0"	1 3/4"	F	HM	2	HM	C4/A-602	B4/A-602	A4/A-602	45 MIN.	105	NOTE 5
111	1	3' - 0"	7' - 0"	1 3/4"	F	HM	2	HM	C4/A-602	B4/A-602	A4/A-602	45 MIN.	105	NOTE 5
112A	1	3' - 0"	7' - 0"	1 3/4"	C	HM	2	HM	C4/A-602	B4/A-602	A4/A-602	45 MIN.	104	NOTE 3; 5
112B	1	3' - 0"	7' - 0"	1 3/4"	A	HM	2	HM	C3/A-602	B3/A-602	A3/A-602		102	
112C	1	3' - 0"	7' - 0"	1 3/4"	A	HM	2	HM	C3/A-602	B3/A-602	A3/A-602		101	
112D	1	3' - 0"	7' - 0"	1 3/4"	A	HM	2	HM	C3/A-602	B3/A-602	A3/A-602		101	
113	2	6' - 0"	7' - 0"	1 3/4"	E	HM	3	HM	C3/A-602	B3/A-602	A3/A-602		103	
114A	1	10' - 0"	8' - 0"	2"	G	STL	4	STL	C2/A-602	B2/A-602	A2/A-602		111	
114B	1	10' - 0"	8' - 0"	2"	G	STL	4	STL	C1/A-602	B1/A-602	A1/A-602		111	NOTE 4
114C	1	3' - 0"	7' - 0"	1 3/4"	A	HM	1	HM	C5/A-602	B5/A-602	A5/A-602		110	
115A	1	10' - 0"	8' - 0"	2"	G	STL	4	STL	C2/A-602	B2/A-602	A2/A-602		111	
115B	1	10' - 0"	8' - 0"	2"	G	STL	4	STL	C1/A-602	B1/A-602	A1/A-602		111	NOTE 4
115C	1	3' - 0"	7' - 0"	1 3/4"	A	HM	1	HM	C5/A-602	B5/A-602	A5/A-602		110	
201	2	6' - 0"	7' - 0"	1 3/4"	E	HM	3	HM	D3/A-603	C3/A-603	A3/A-603		103	

GENERAL NOTE:
1. DOORS SHALL MAINTAIN STC RATING OF THE WALL IN WHICH THEY ARE LOCATED.
2. DOORS SHALL BE ROTARY CUT; WHITE BIRCH.

DOOR & DOOR FRAME NOTES:
NOTE 1: GLAZING TYPE: G1
NOTE 2: GLAZING TYPE: G4
NOTE 3: GLAZING TYPE: G4 - 45 MIN. FIRE RATED GLAZING
NOTE 4: COLOR - DARK BRONZE
NOTE 5: DOOR AND FRAME TO BE AT/FP COMPLIANT
NOTE 6: UNDERCUT DOOR 3/4"

Professional Certification.
I hereby certify that these documents were prepared or approved by me, and that I am a duly licensed professional engineer under the laws of the State of Maryland.
License No. 18890
Expiration Date: 02/09/19

ISSUE DATE: 6 OCTOBER 2017	ANG NO.: ALX030040	CONTRACT NO.: 1170032-001	FILE NUMBER: XX-XXXX
DESIGNED BY: BEW	DRAWN BY: GPO	CHECKED BY: CJM	APPROVED BY: SBR
FILE NAME: ANSI D		SIZE:	


DISTRICT OF COLUMBIA
AIR NATIONAL GUARD

POND
3000 Parkway Lane, Suite 500
Farmingdale, NY 11735
Phone (631) 335-7145
Fax (631) 335-7146
JOS NO. 1170032


MUNITIONS LOAD CREW
TRAINING FACILITY
113th WING DCANG
JOINT BASE ANDREWS, MD

DOOR FRAME TYPES & SCHEDULE


SHEET ID
A-601

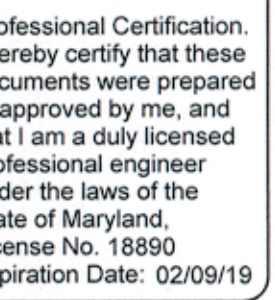


SHEET ID
A-602

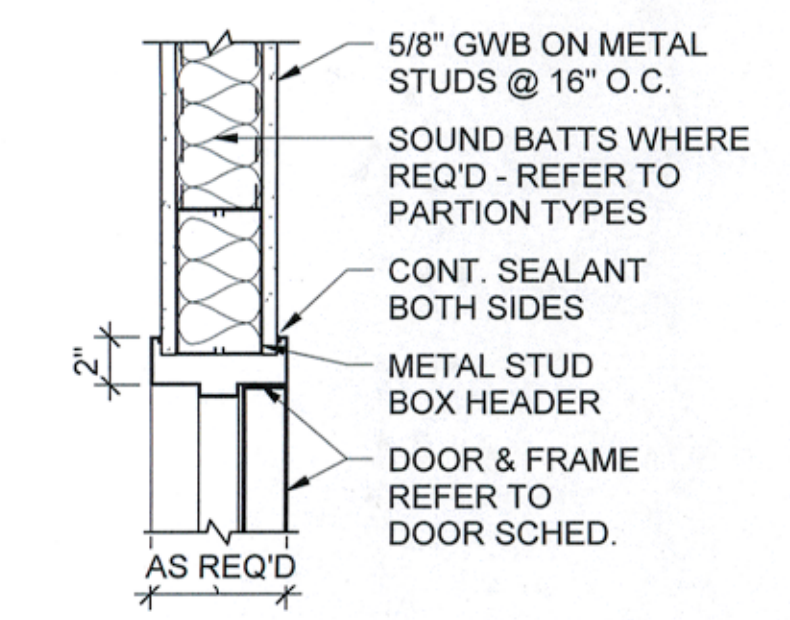


C5 **DOOR DETAIL - HEAD**
SCALE: 1 1/2" = 1'-0"

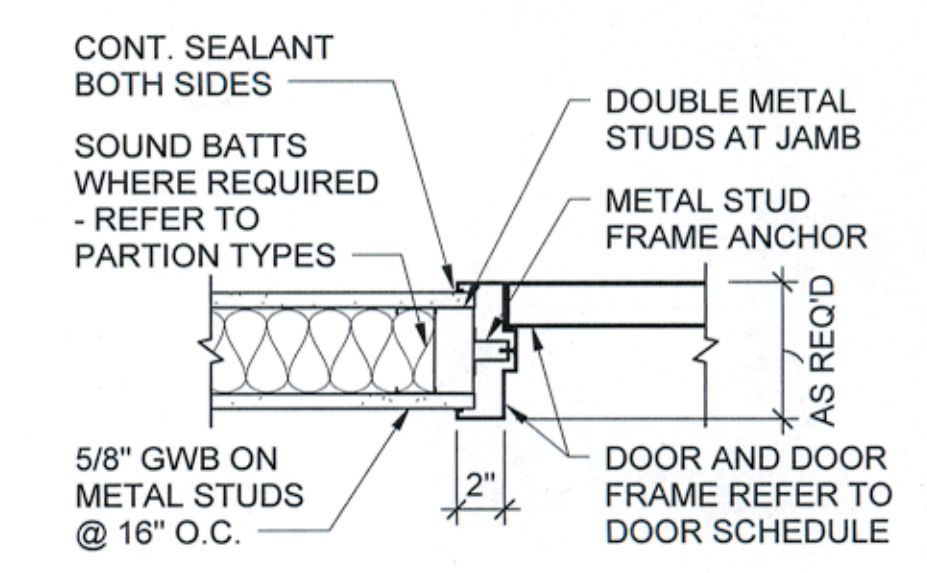


B5 **DOOR DETAIL - JAMB**
SCALE: 1 1/2" = 1'-0"

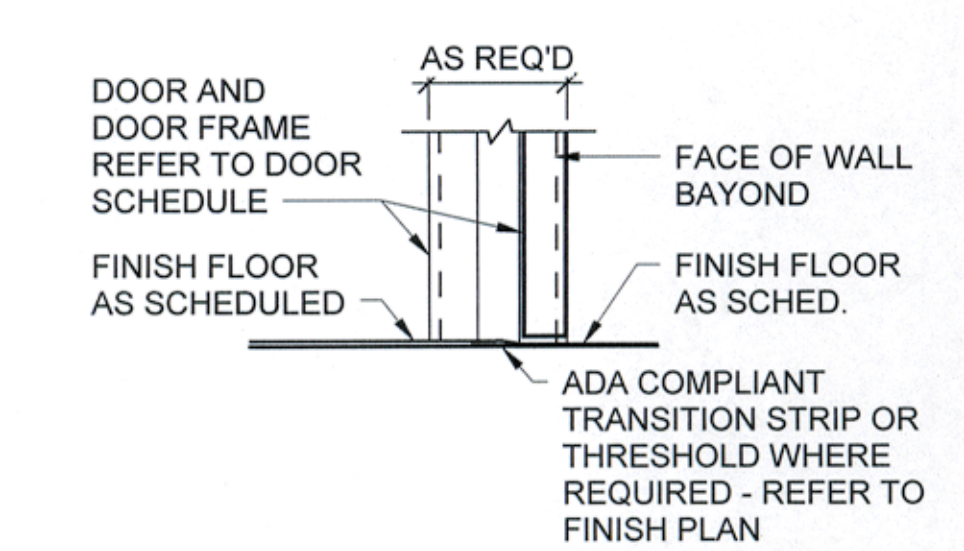


A5 DOOR DETAIL - SILL
SCALE: 1 1/2" = 1'-0"

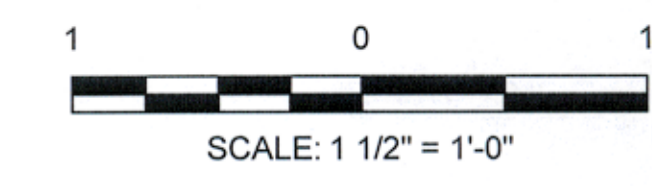


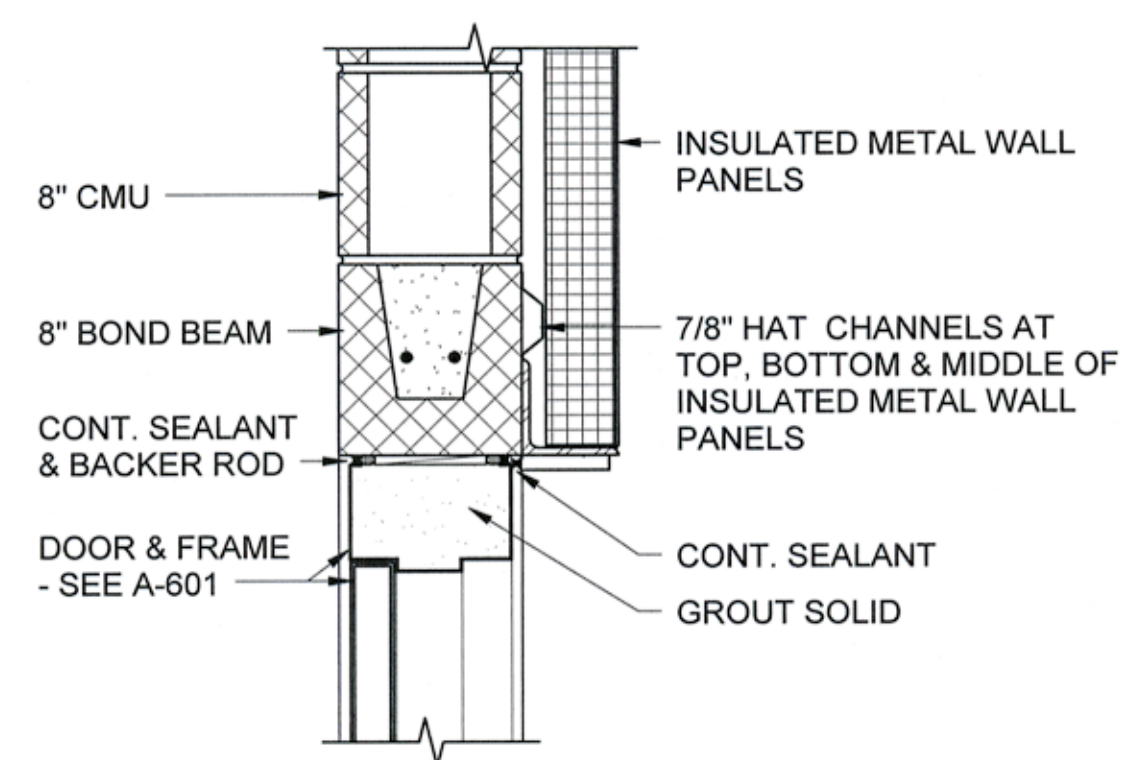

D3 DOOR HEAD DETAIL - FIRE PUMP HOUSE
SCALE: 1 1/2" = 1'-0"

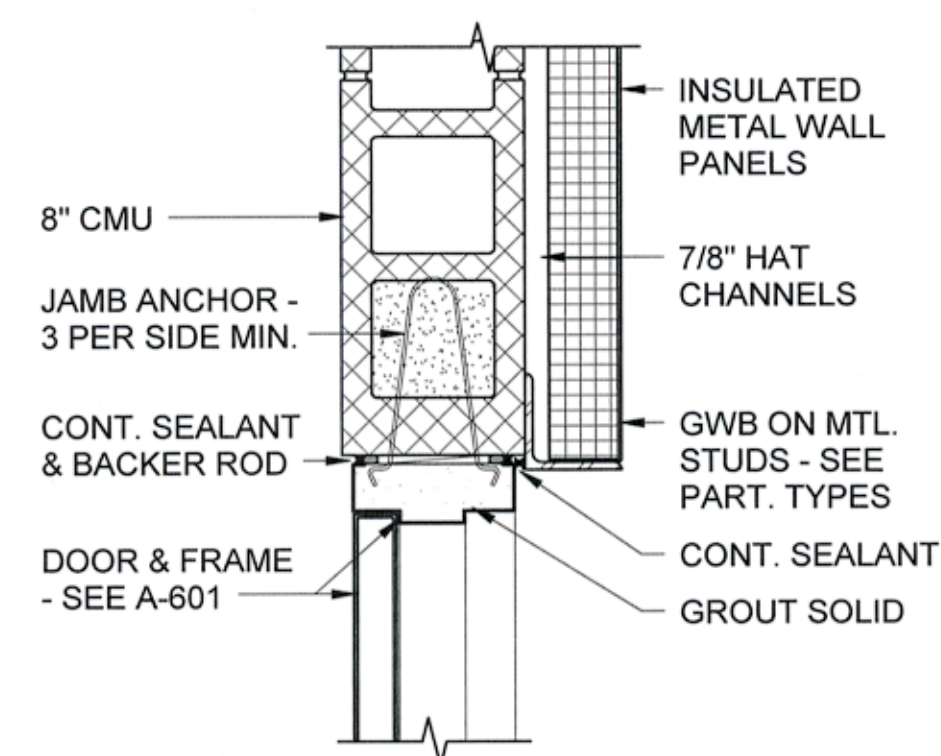

C3 DOOR JAMB DETAIL - FIRE PUMP HOUSE
SCALE: 1 1/2" = 1'-0"

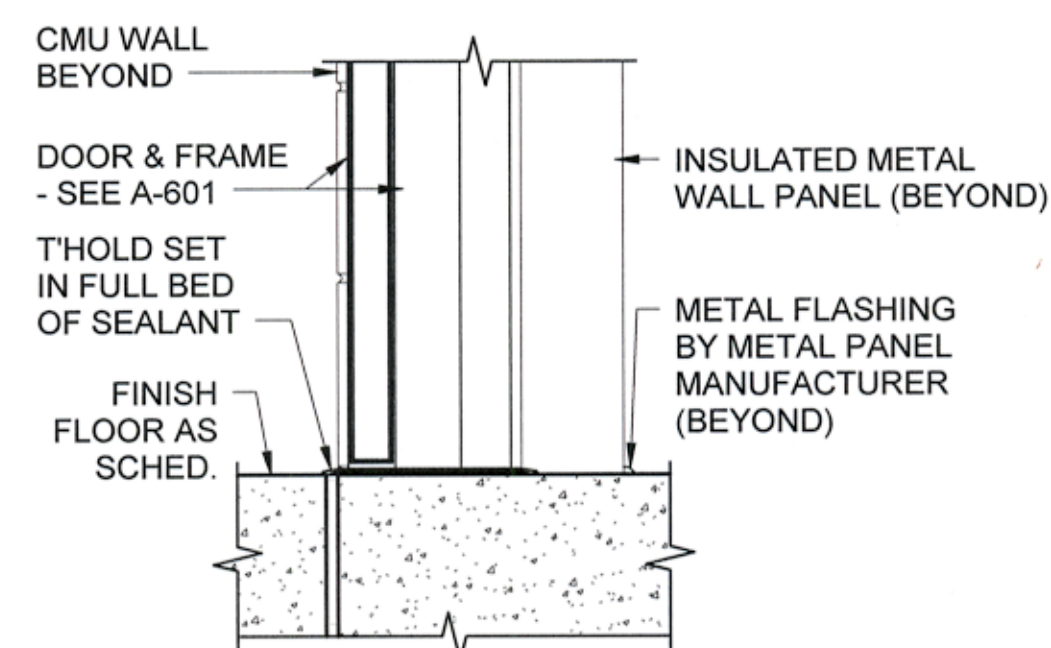

A3 DOOR SILL DETAIL - FIRE PUMP HOUSE
SCALE: 1 1/2" = 1'-0"



Professional Certification.
I hereby certify that these
documents were prepared
or approved by me, and
that I am a duly licensed
professional engineer
under the laws of the
State of Maryland,
License No. _____
Expiration Date: _____


[illegible]

DISTRICT OF COLUMBIA AIR NATIONAL GUARD		ISSUE DATE: 6 OCTOBER 2017
DRAWN BY: CRO		ANG NO.: 0000
CHECKED BY: PJM		CONTRACT NO.: W8133L-15-D-0001
SUBMITTED BY: SBR		FILE NUMBER: XX-X-XXXX
SIZE: A	FILE NAME:	


MUNITIONS LOAD CREW
TRAINING FACILITY
113th WING DCANG
JOINT BASE ANDREWS, MD

SHEET ID
A-603


C:\Users\willford\Documents\1170032_DCANG_MLCTF_HANGAR_ARCH_CENTRAL_R15_WillfordB.rvt
9/22/2017 8:42:24 AM

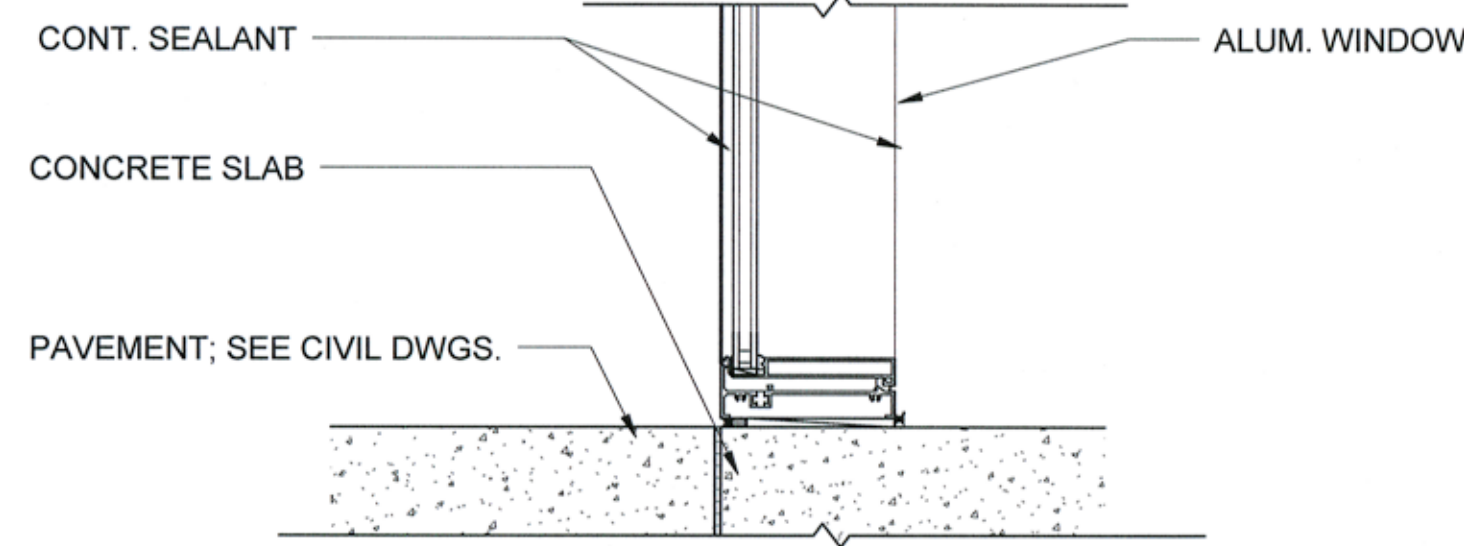


E1 ALUM. STOREFRONT - SILL DETAIL
SCALE: 1 1/2" = 1'-0"

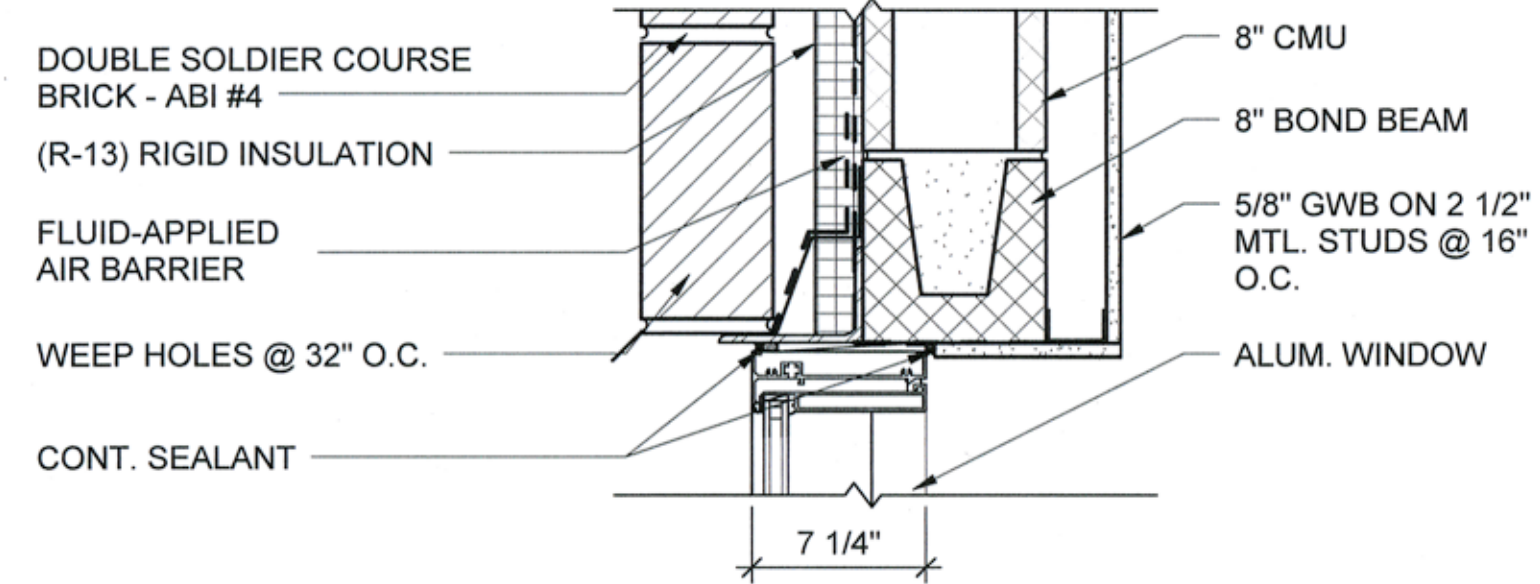


D1 ALUM. STOREFRONT - HEAD DETAIL
SCALE: 1 1/2" = 1'-0"

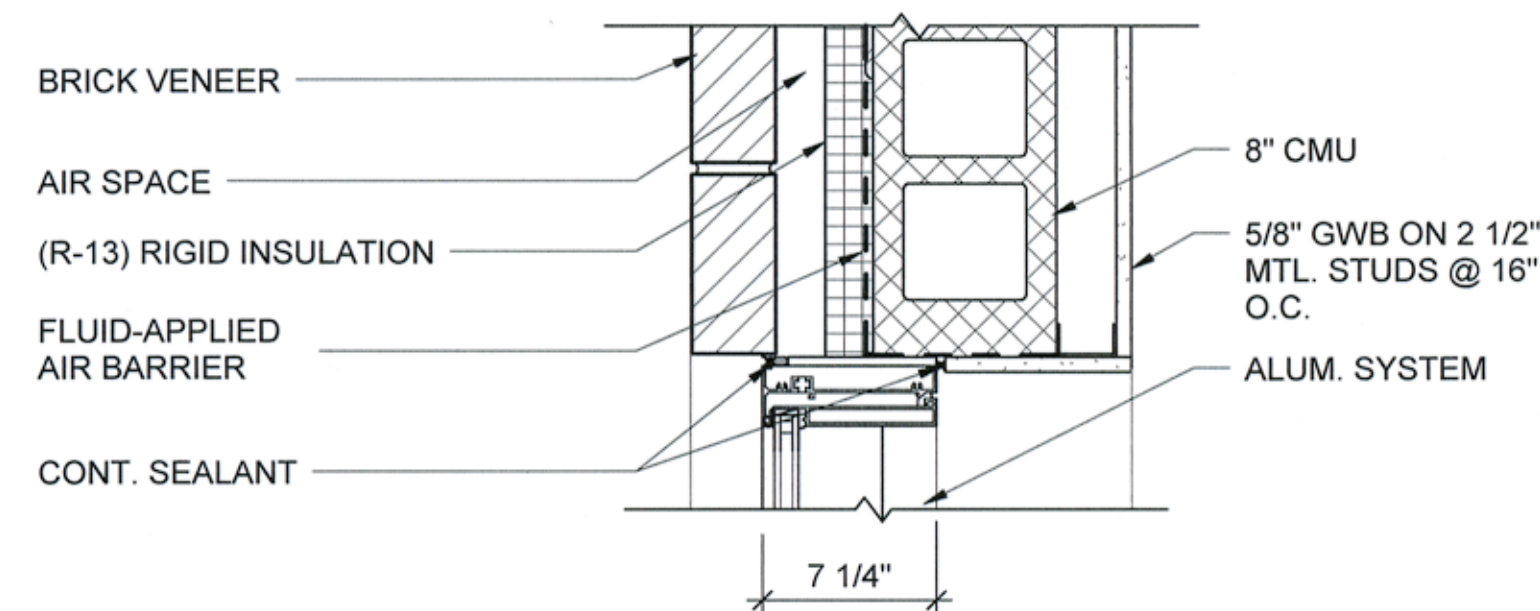


B1 ALUM. STOREFRONT - JAMB DETAIL
SCALE: 1 1/2" = 1'-0"

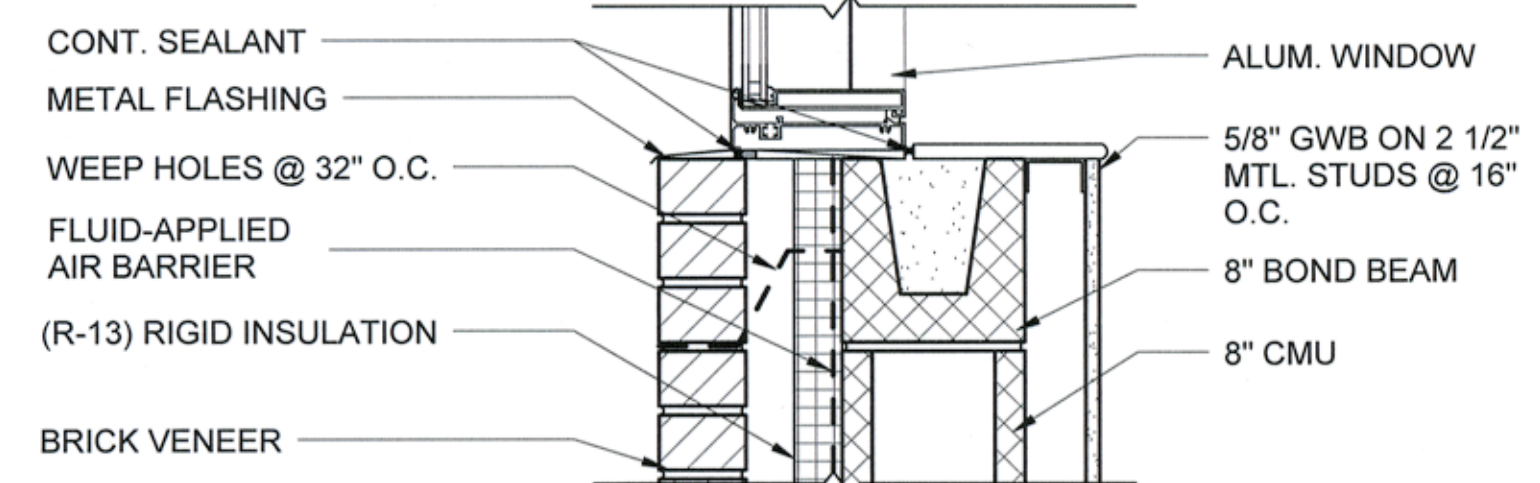


A1 ALUM. STOREFRONT - SILL DETAIL
SCALE: 1 1/2" = 1'-0"

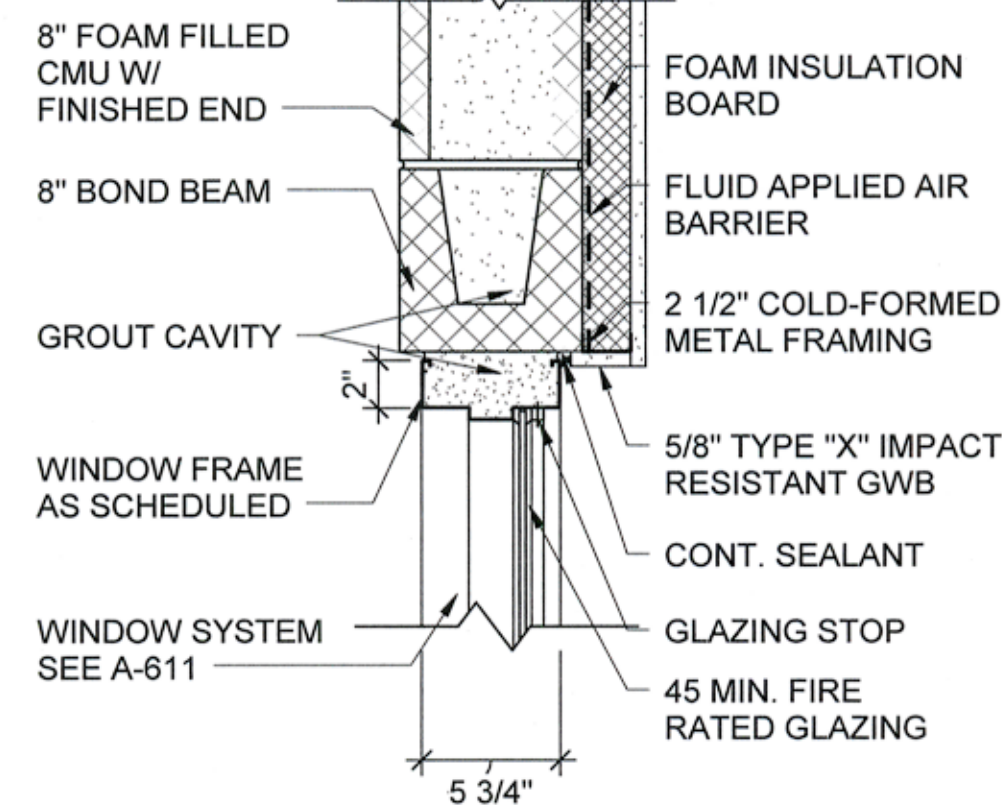


D3 INTERIOR WINDOW HEAD DETAIL
SCALE: 1 1/2" = 1'-0"

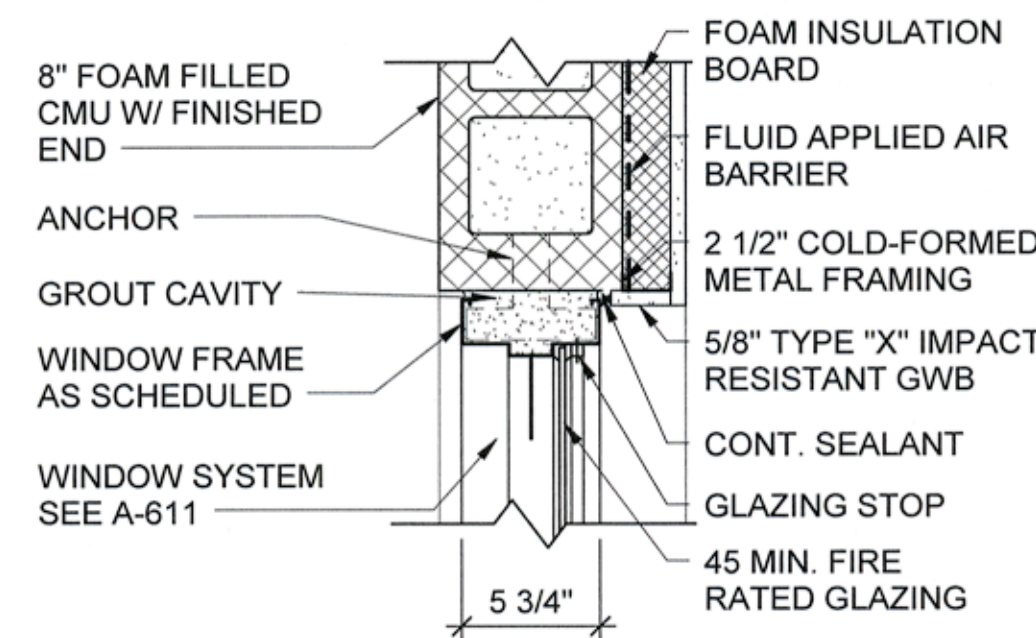


B3 INTERIOR WINDOW JAMB DETAIL
SCALE: 1 1/2" = 1'-0"

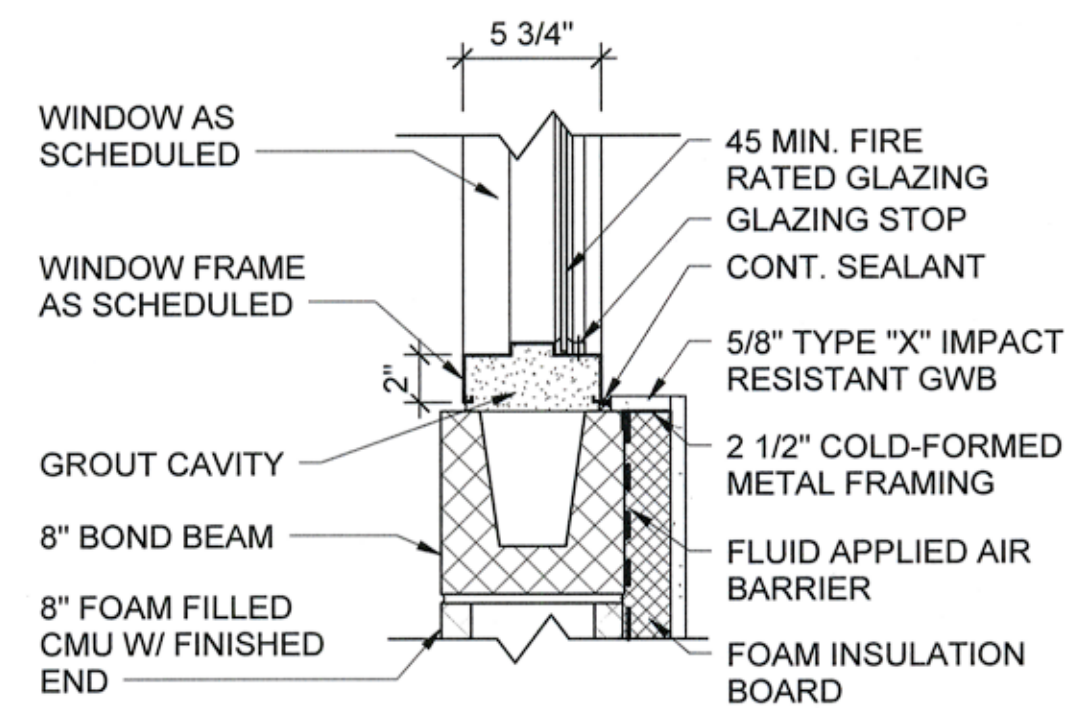


A3 INTERIOR WINDOW SILL DETAIL
SCALE: 1 1/2" = 1'-0"

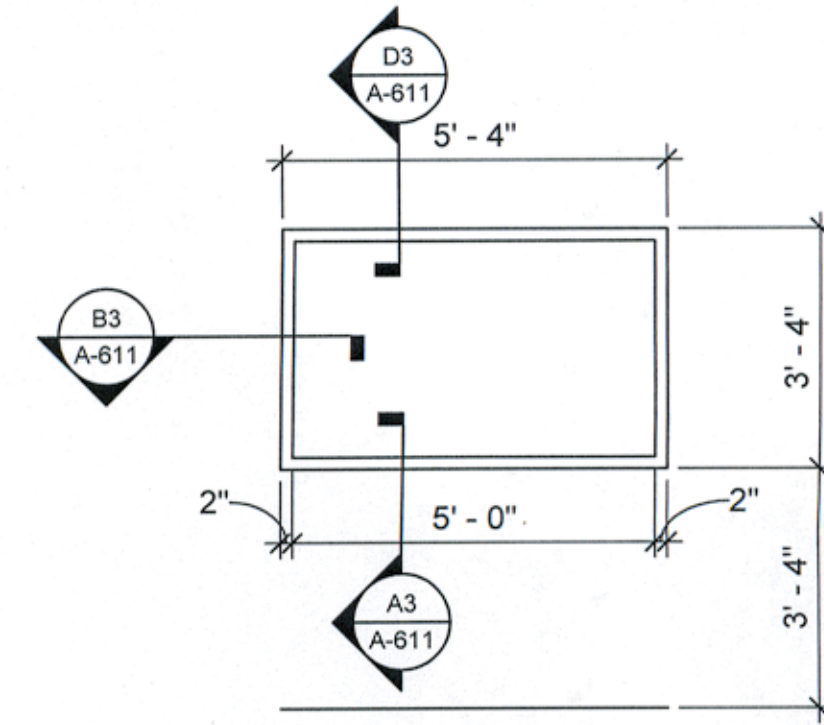

45 MIN. FIRE RATED, G4 AT/FP COMPLIANT INTERIOR HOLLOW METAL WINDOW

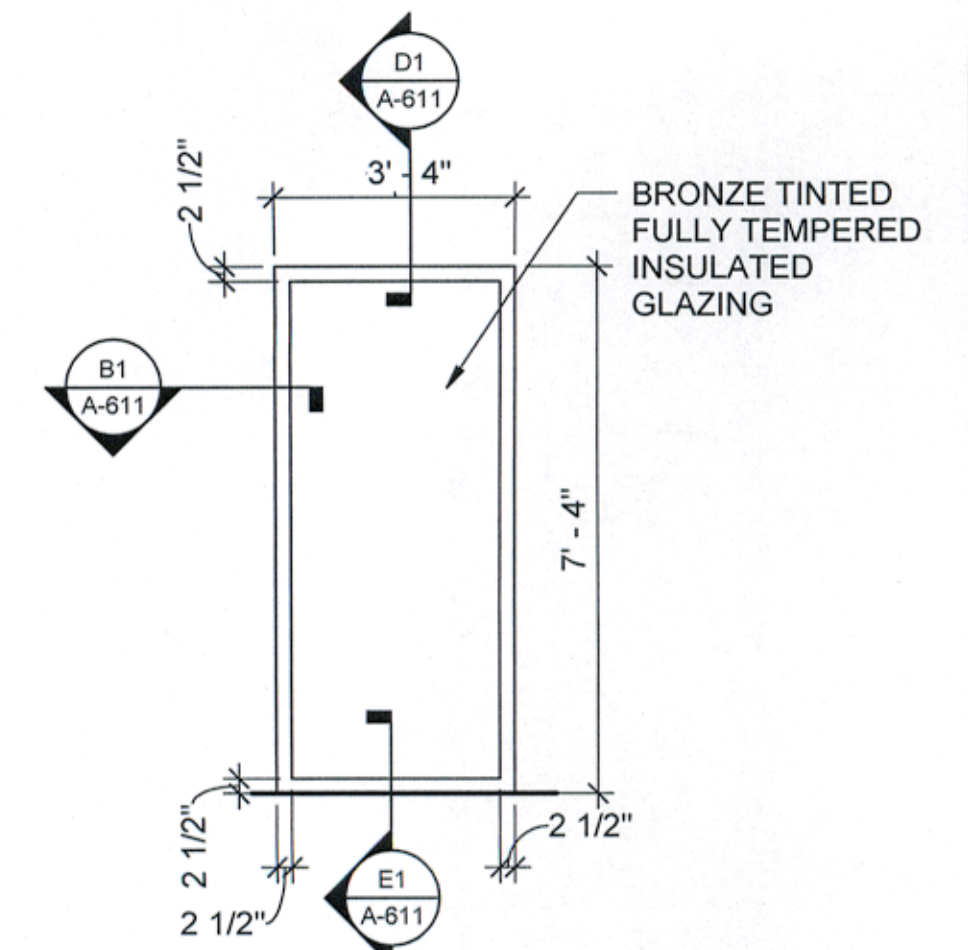


AT/FP COMPLIANT EXTERIOR ALUMINUM STOREFRONT WINDOW

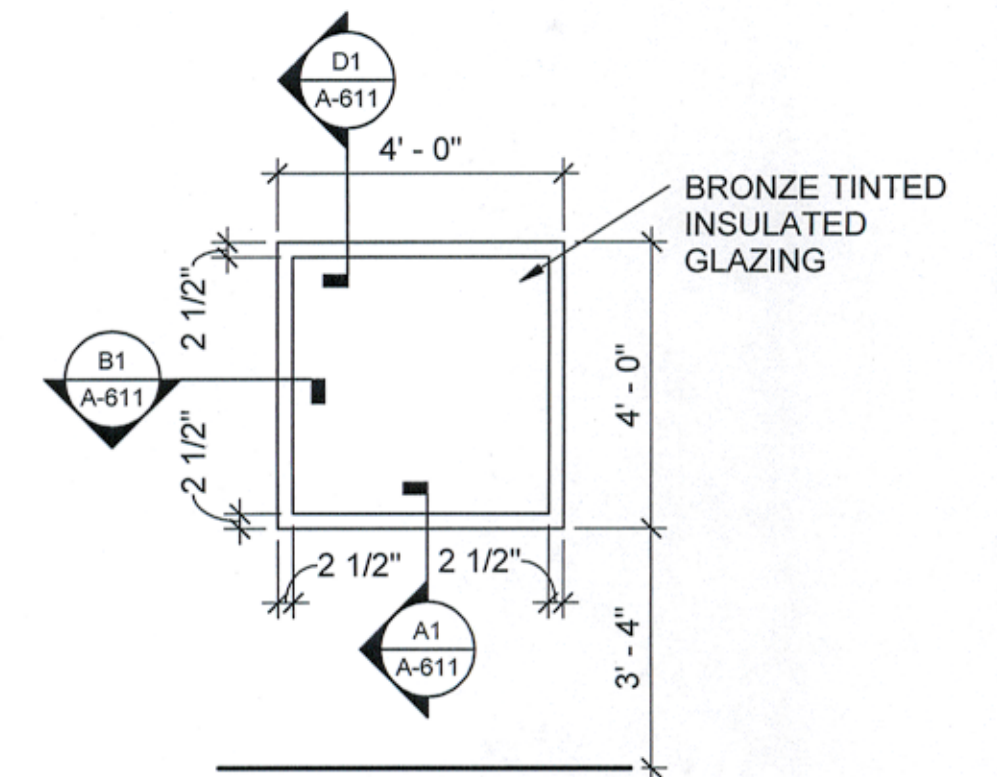

AT/FP COMPLIANT EXTERIOR ALUMINUM STOREFRONT WINDOW

A6 WINDOW TYPES
SCALE: 3/8" = 1'-0"

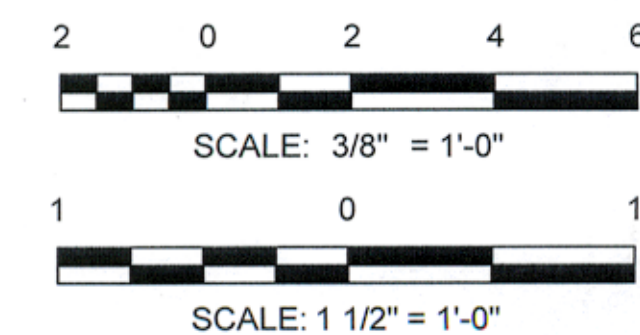

STATE OF MARYLAND
ARCHITECT
Professional Certification
I hereby certify that these documents were prepared or approved by me, and that I am a duly licensed professional engineer under the laws of the State of Maryland.
License No. 18890
Expiration Date: 02/09/19

MARK	DESCRIPTION	DATE	APPR

DESIGNED BY: BEW	ISSUE DATE: 6 OCTOBER 2017
DRAWN BY: DPO	ANG NO.: AX035840
CHECKED BY: PJM	ANG NO.: W8133-15-D-0001
SUBMITTED BY: SBR	FILE NUMBER: XX-XXXXX
SIZE: ANSI D	FILE NAME:

DISTRICT OF COLUMBIA
AIR NATIONAL GUARD
POND
3000 Pennsylvania Ave. NE
Washington, DC 20002
Phone: (202) 333-7744
Fax: (202) 333-7744
JOB NO. 1170032

SHEET ID
A-611

E1 TRANSLUCENT PANEL HEAD DETAIL
SCALE: 1 1/2" = 1'-0"

E2 TRANSLUCENT/LOUVER JAMB DETAIL

E4 LOUVER HEAD DETAIL
SCALE: 1 1/2" = 1'-0"

C1 TRANSLUCENT PANEL JAMB DETAIL
SCALE: 1 1/2" = 1'-0"

C4 **LOUVER JAMB DETAIL**
SCALE: 1 1/2" = 1'-0"

B1 TRANSLUCENT PANEL SILL DETAIL
SCALE: 1 1/2" = 1'-0"

B4 LOUVER SILL DETAIL
SCALE: 1 1/2" = 1'-0"

B6 **LOUVER TYPES**
SCALE: 3/8" = 1'-0"

A1 TRANSLUCENT PANEL ELEVATION - ABI #3
SCALE: 3/8" = 1'-0"



Professional Certification. I hereby certify that these documents were prepared or approved by me, and that I am a duly licensed professional engineer under the laws of the State of Maryland, License No. 18890
Expiration Date: 02/09/19

[illegible]

DESIGNED BY:	ISSUE DATE:
BEW	6 OCTOBER 2017
DRAWN BY:	ANG NO.:
QPO	AJXF039040
CHECKED BY:	CONTRACT NO.:
PJM	W9133L-15-D-0001
SUBMITTED BY:	FILE NUMBER:
SBR	XX-X-XXXX
FILE NAME:	
SIZE:	
ANSI:	


**DISTRICT OF COLUMBIA
AIR NATIONAL GUARD**

POND
3500 Parkway Lane, Suite 500
Peachtree Corners, GA 30092
Phone (878) 336-7740
Fax (878) 336-7744

MUNITIONS LOAD CREW
TRAINING FACILITY
113th WING DCANG
JOINT BASE ANDREWS, MD


TRANSLUCENT PANEL ELEVATIONS

SHEET ID
A-612

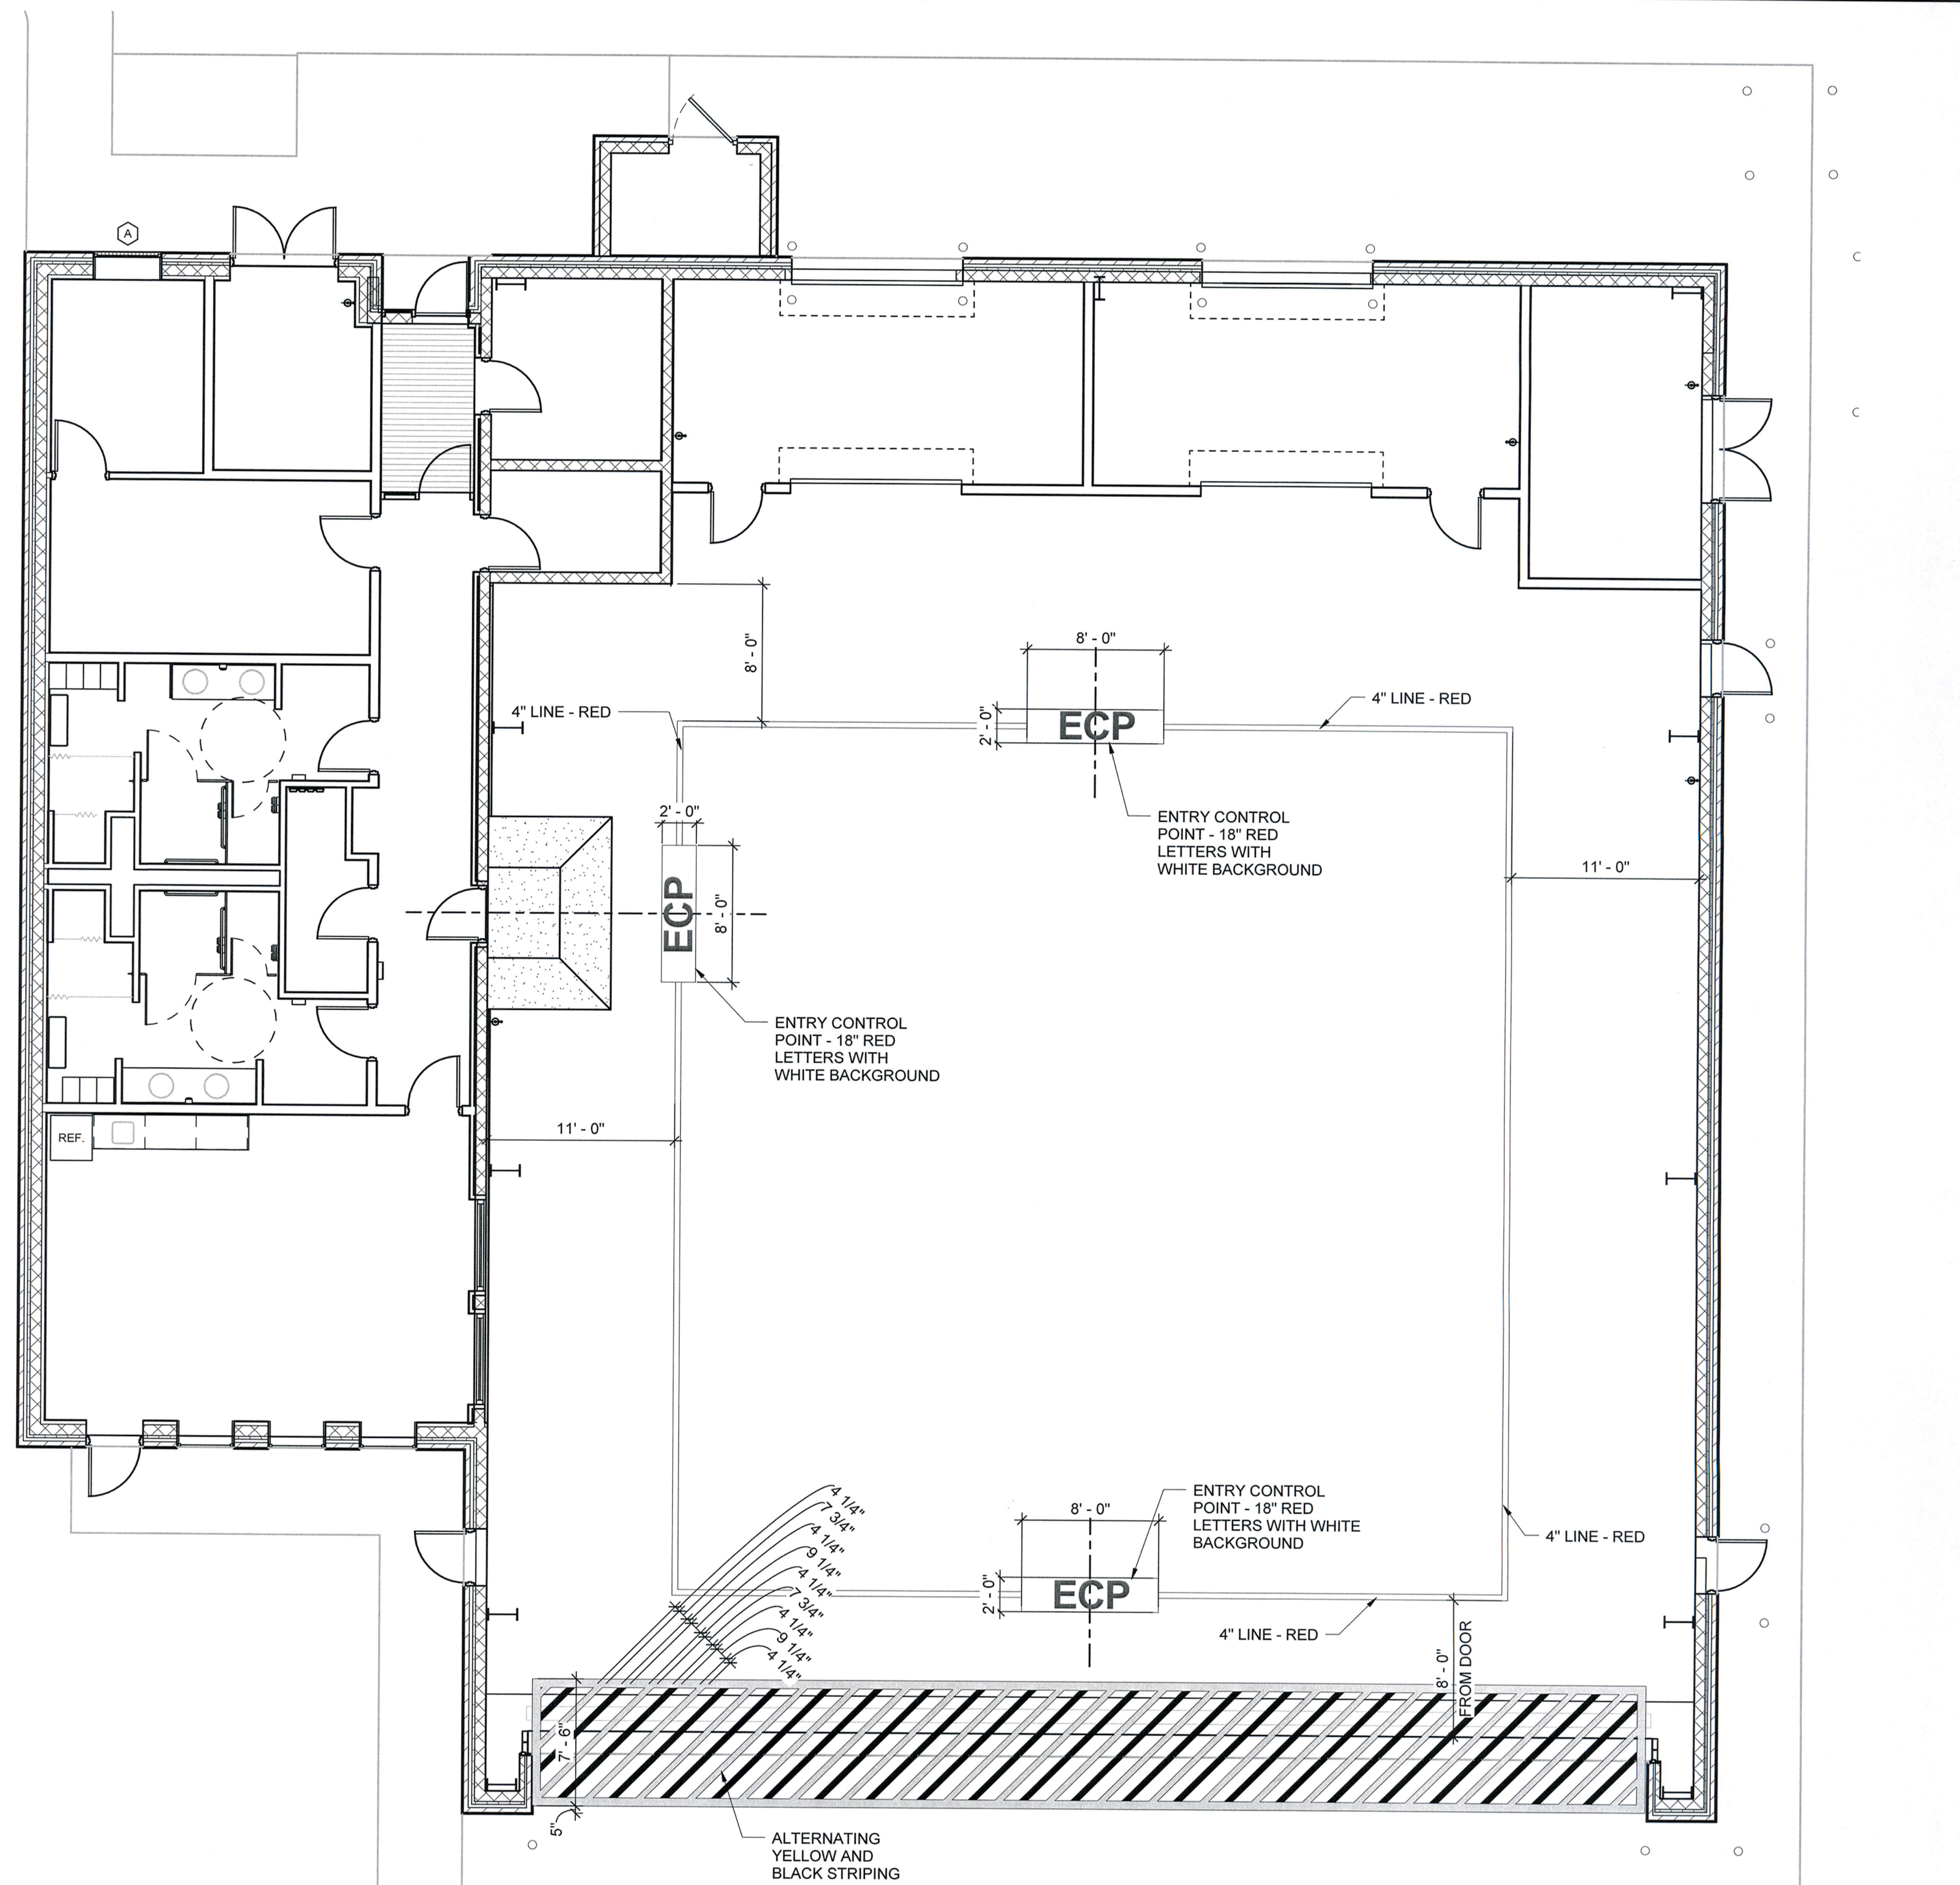

Professional Certification.
I hereby certify that these
documents were prepared
and approved by me, and
that I am a duly licensed
Professional engineer
under the laws of the
State of Maryland,
License No. 18890
Expiration Date: 02/09/19

[illegible]

 AIR NATIONAL GUARD	 POND 2000 Park Road, Suite 100 P.O. Box 100 Princeton, NJ 08540 Phone 609/971-7460 Fax 609/971-7462 E-Mail: info@pond.com Web: www.pond.com	DRAWN BY: GPO	ANG NO.: AJX-039040
		RECEIVED BY: P. MONTAGNA SBR	CONTACT NO.: VLC-03801 FILE NUMBER: XX-X-XXXX
SUBMITTED BY:		ANSI D	FILE NAME:
JOB NO. 1170032 JOB NO. 1170033			

TRAINING FACILITY
113th WING DCANG
JOINT BASE ANDREWS, MD
HANGAR STRIPING PLAN

SHEET ID
A-801

D1 MEN'S RESTROOM NORTH
SCALE: 3/8" = 1'-0"

D3 MEN'S RESTROOM SOUTH
SCALE: 3/8" = 1'-0"

D5 JANITOR'S CLOSET WEST
SCALE: 3/8" = 1'-0"

C1 WOMEN'S RESTROOM NORTH
SCALE: 3/8" = 1'-0"

B1 WOMEN'S RESTROOM SOUTH
SCALE: 3/8" = 1'-0"

A3 RESTROOM FLOOR FINISH PLAN
SCALE: 3/8" = 1'-0"

KEYNOTES (⬡):

1 SAMPLE FURNITURE PLAN KEYNOTE



Professional Certification.
I hereby certify that these
documents were prepared
and approved by me, and
that I am a duly licensed
Professional engineer
under the laws of the
State of Maryland,
License No. 18890
Expiration Date: 02/09/19


[illegible]



BEW	6 OCTOBER 2017	ANS NO:	
DRAWN BY:	AXT638940	FILE NO:	
AL		FILE NUMBER:	
CHECKED BY:	W8133-15-D-0001	SIZE:	
P		FILE NAME:	
SUBMITTED BY:	XX-X-XXXX	ANS D	
SBR		ANS I	

ENLARGED FINISH PLANS & ELEVATIONS


SHEET ID
I-401

ACCESSORIES & FIXTURES LEGEND	
MARK	DESCRIPTION
BS	BENCH SEAT
DF-1	STANDARD ACCESSIBLE DRINKING FOUNTAIN - SEE PLUMBING
FD-1	FLOOR DRAIN - SEE PLUMBING
GB-1	GRAB BAR - 36"
GB-2	GRAB BAR - 42"
HD	ELECTRIC HAND DRYER
LV-1	LAVATORY IN COUNTERTOP - SEE PLUMBING DWG
MG	MIRROR (24" X 48")
MH	MOP & BROOM HOLDER
MS-1	MOP SINK - SEE PLUMBING DWG
RH	ROBE / COAT HOOK
SCR	SHOWER CURTAIN ROD AND HOOKS
PSCR	PRE-FABRICATED STEEL TUBE SHOWER CURTAIN ROD - PAINT BLACK
SD	SOAP DISPENSER
SK-1	SINK - SEE PLUMBING DWG
WR	WASTE RECEPTACLE
TTD	TOILET TISSUE DISPENSER
UR-1	URINAL
WC-1	WATER CLOSET - SEE PLUMBING DWG
WC-2	HANDICAP ACCESSIBLE WATER CLOSET - SEE PLUMBING DWG

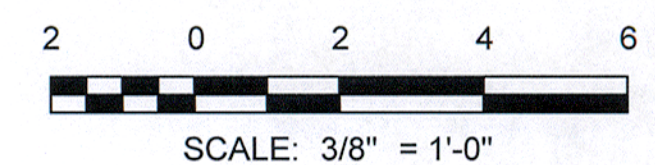

  

SCALE: 3" = 1'-0"

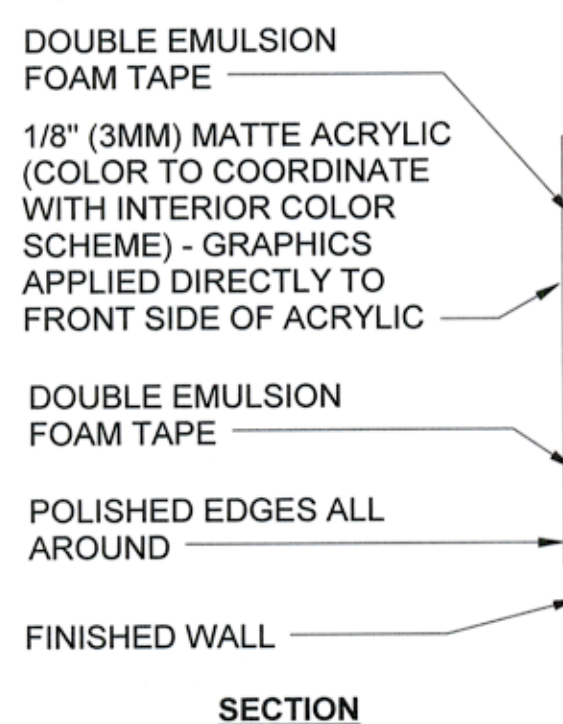

SCALE: 3" = 1'-0"



SCALE: 3" = 1'-0"

NOTES:
1. XX IN ROOM NUMBER DENOTES FUTURE BUILDING NUMBER

1. ALL SIGNAGE SHALL COMPLY WITH ACCORDANCE WITH UFC 3-120-01 AIR FORCE SIGN STANDARD.
2. CONTRACTOR TO VERIFY AND MATCH BASE SIGNAGE STANDARDS AND TYPES PRIOR TO PURCHASE, AT CONTRACTING OFFICER'S DIRECTION.
3. ROOM NUMBERS, TEXT, AND LOCATION OF ALL SIGNS SHALL BE VERIFIED AND COORDINATED WITH CONTRACTING OFFICER.
4. MANUFACTURERS ARE REFERENCED TO ESTABLISH COLOR, PATTERN AND FINISH ONLY AND ARE NOT INTENDED TO LIMIT SELECTIONS FROM OTHER MANUFACTURERS. WHEN ALTERNATIVE SELECTIONS ARE SUBMITTED, SUBMITTAL SHALL INCLUDE MATERIALS LISTED FOR COMPARISON.
5. ALL SIGNAGE SHALL BE LOCATED OUTSIDE OF RESPECTIVE ROOMS / SPACES ON LATCH SIDE OF DOOR, U.N.O. LOCATE SIGN ON DOOR WHERE SIDE WALL IS GLASS
6. THE COLOR OF ALL PERMANENT & BACKER PANELS ON SIGNAGE SHALL BE TBD, U.N.O. THE COLOR OF ALL TEXT & BRAILLE ON SIGNAGE SHALL BE WHITE (SC-901). ALL SIGNAGE COLORS ARE BASED ON ASI-MODULEX.
7. LOCATE SIGN "TYPE B" AS REQUIRED BY FIRE CODE.
8. PROVIDE EXIT SIGNAGE FOR BUILDING EGRESS REQUIREMENTS.

